STATE	PROJECT NUMBER	SHEET NO.	TOTAL SHEETS
GA	0010126	28	101

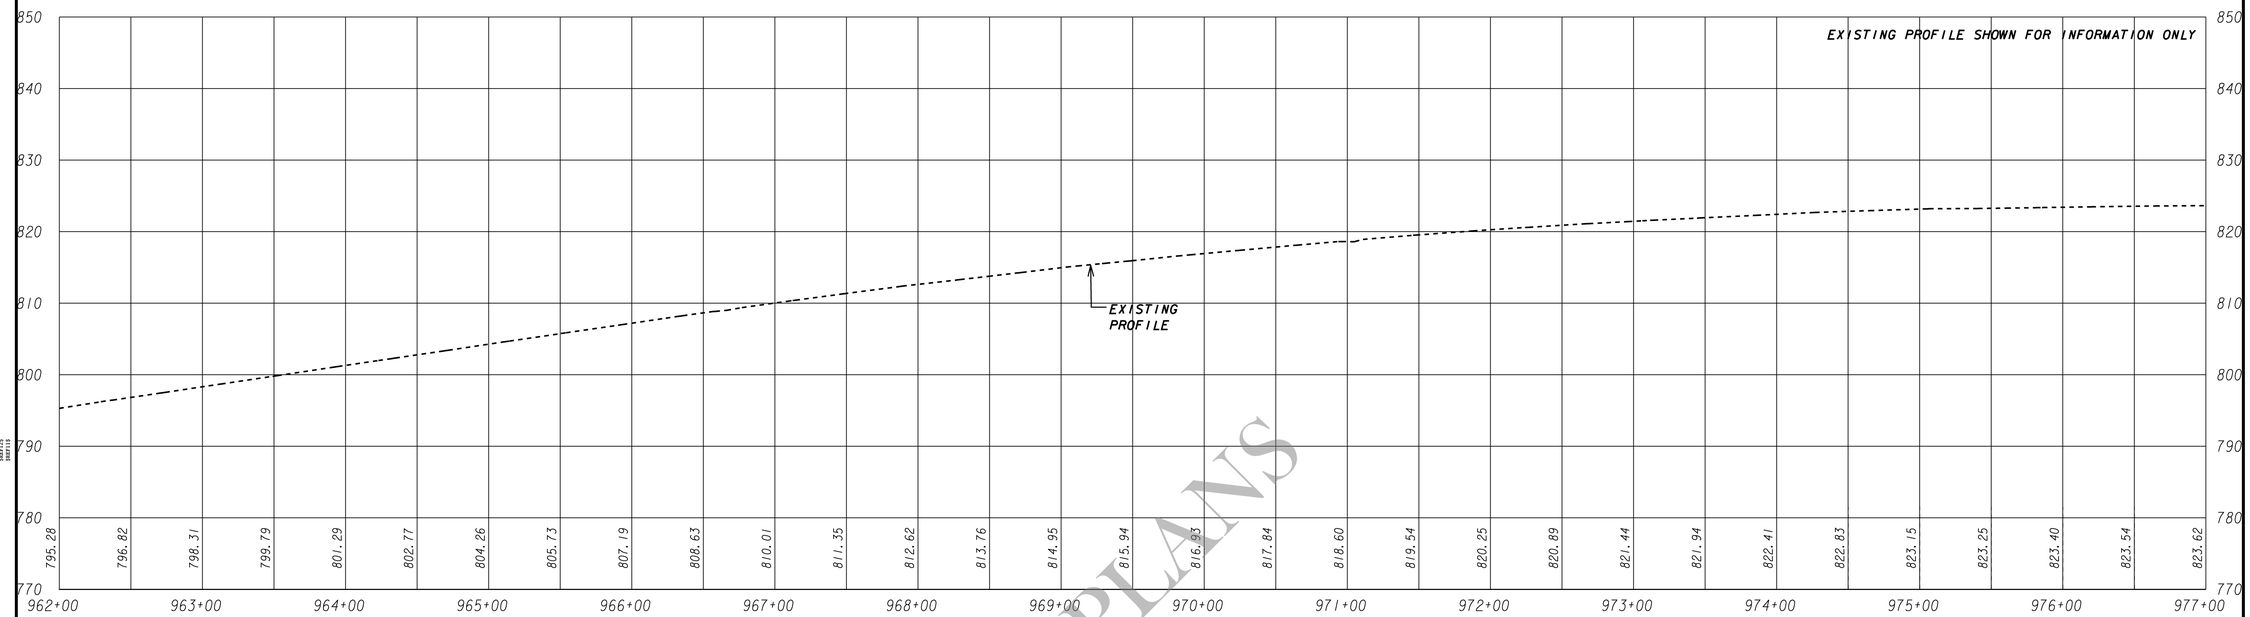

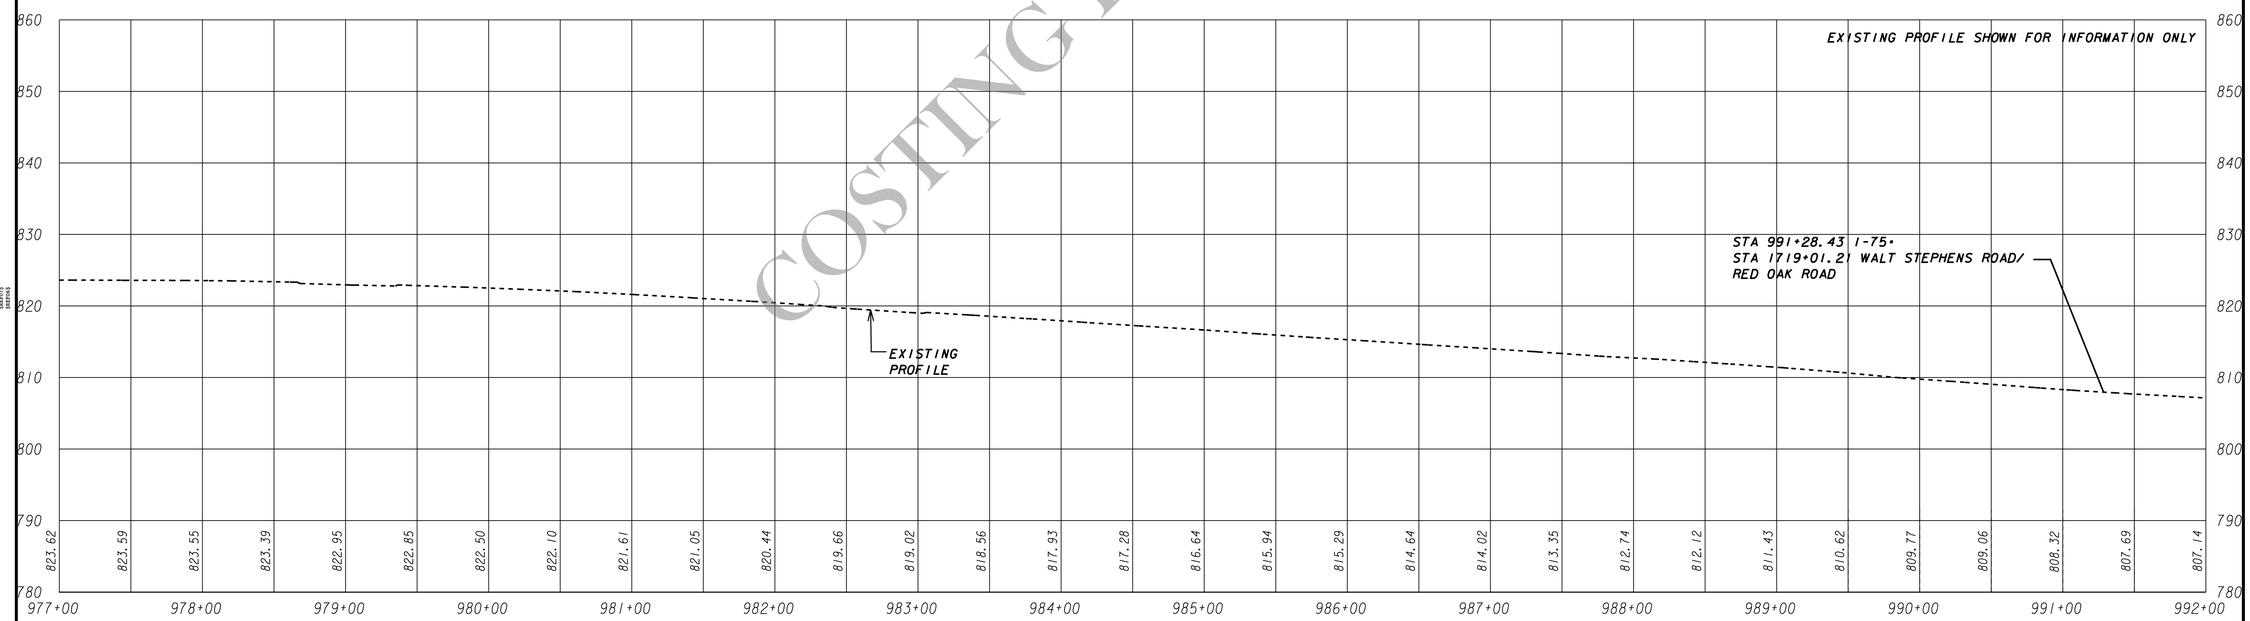

COSTING PLANS

PARSONS
3577 PARKWAY LANE, SUITE 100
NORCROSS, GA 30092

HORIZONTAL SCALE: 1" = 50'
VERTICAL SCALE: 1" = 10'

COSTING PLANS FOR DESIGN-BUILD

REVISION DATES

STATE OF GEORGIA
DEPARTMENT OF TRANSPORTATION
OFFICE: INNOVATIVE PROGRAM DELIVERY

MAINLINE PROFILE
I-75 NORTHBOUND
PGL

I-75 WIDENING

DRAWING No. 15-02

3/1/2007 GR2E.DG