TOTAL PROJECT AREA = 12.64 AC
TOTAL DRAINAGE AREA = 108.81 AC
TOTAL DISTURBED AREA = 7.46 AC

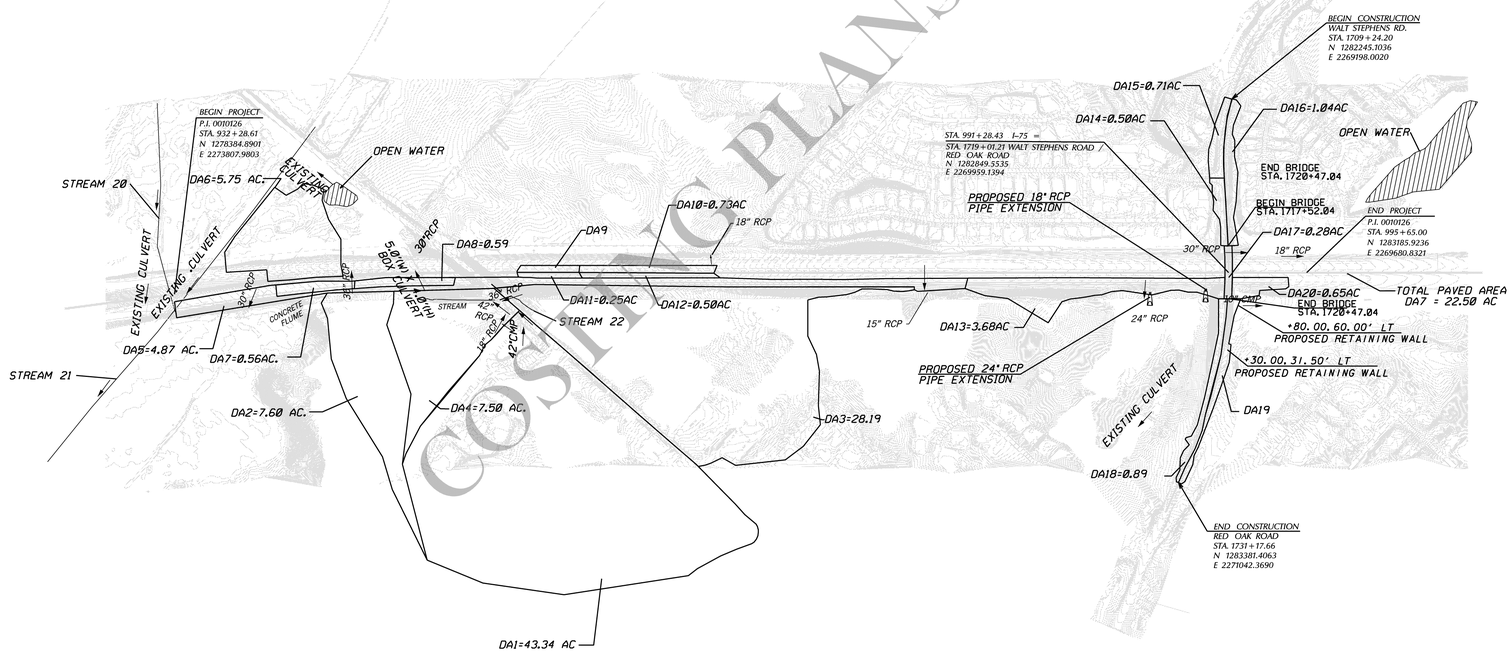

COSTING PLANS

PARSONS
3577 PARKWAY LANE, SUITE 100
NORCROSS, GA 30092

SCALE IN FEET
0 400 800 1600

COSTING PLANS
FOR DESIGN-BUILD

REVISION DATES

STATE OF GEORGIA
DEPARTMENT OF TRANSPORTATION
OFFICE: INNOVATIVE PROGRAM DELIVERY

DRAINAGE AREA MAP

I-75 WIDENING

DRAWING No. 21-01

3/1/2007 GPLN