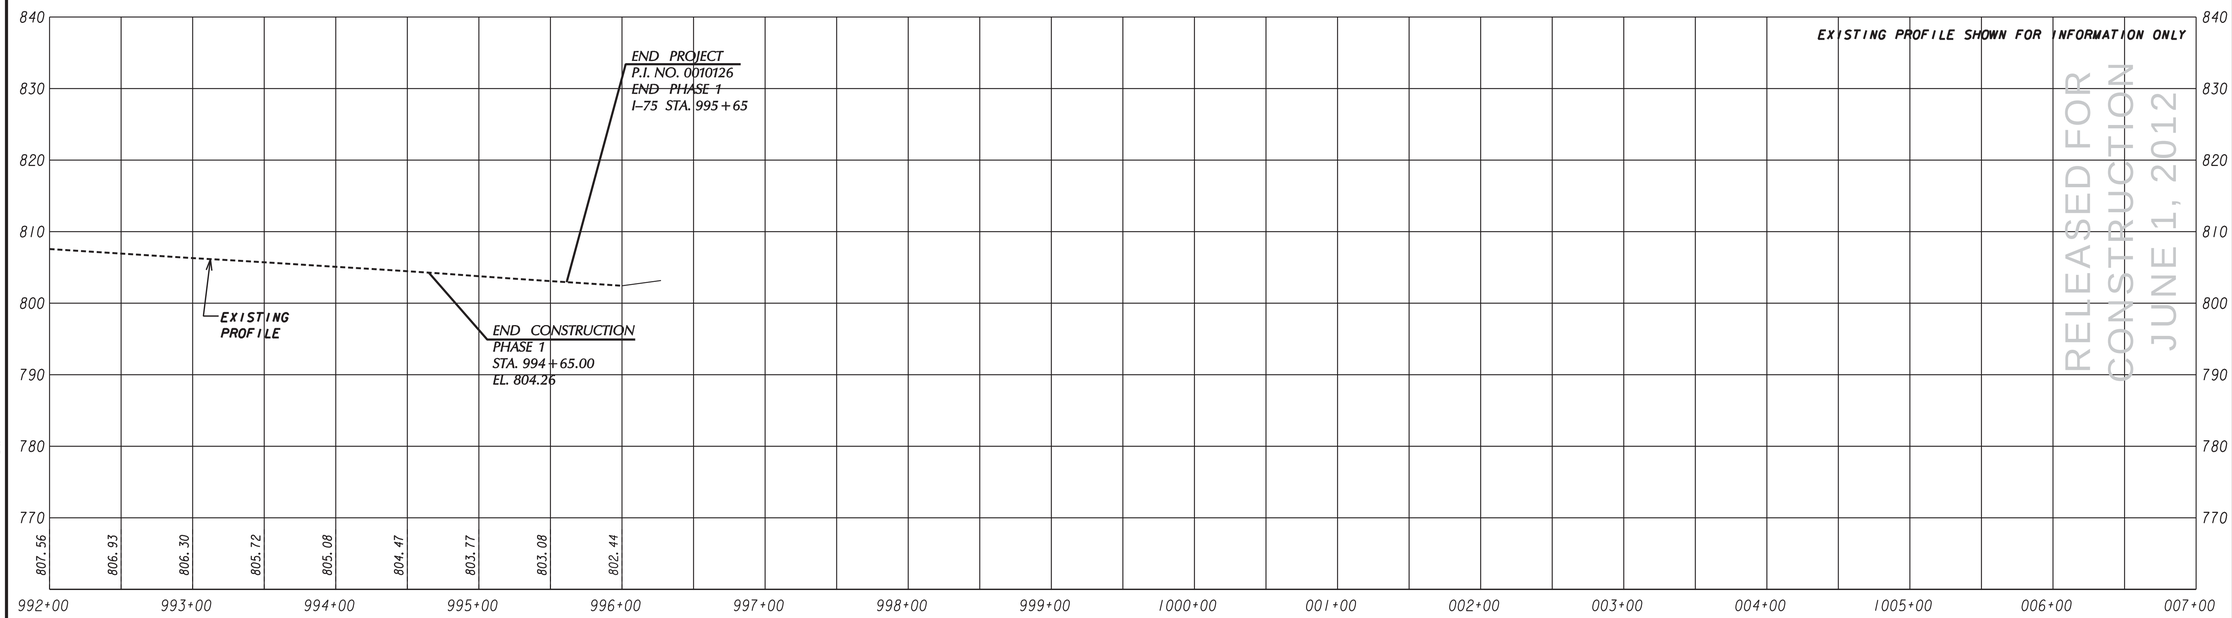

RELEASED FOR CONSTRUCTION JUNE 1, 2012

Moreland Altobelli Associates, Inc.
(770) 263-5945
DESIGNED BY: WILL SHEEHAN, P.E.
DRAWN BY: GEORGE OGUNOJEMITE
CHECKED BY: M. J. SHEEHAN, P.E.
SUPERVISED BY: WILL SHEEHAN, P.E.

HORIZONTAL SCALE: 1" = 50'
VERTICAL SCALE: 1" = 10'

REVISION DATES

STATE OF GEORGIA
DEPARTMENT OF TRANSPORTATION
OFFICE: INNOVATIVE PROGRAM DELIVERY

MAINLINE PROFILE

I-75 NORTHBOUND AUXILIARY LANE PROJECT-PHASE 1
I-75 SOUTHBOUND PGL
STA. 992+00 TO END PROJECT

DRAWING No. 15-06

1/5/2009 GR2EDG