STATE	PROJECT NUMBER	SHEET NO.	TOTAL SHEETS
GA	0010126	43	278

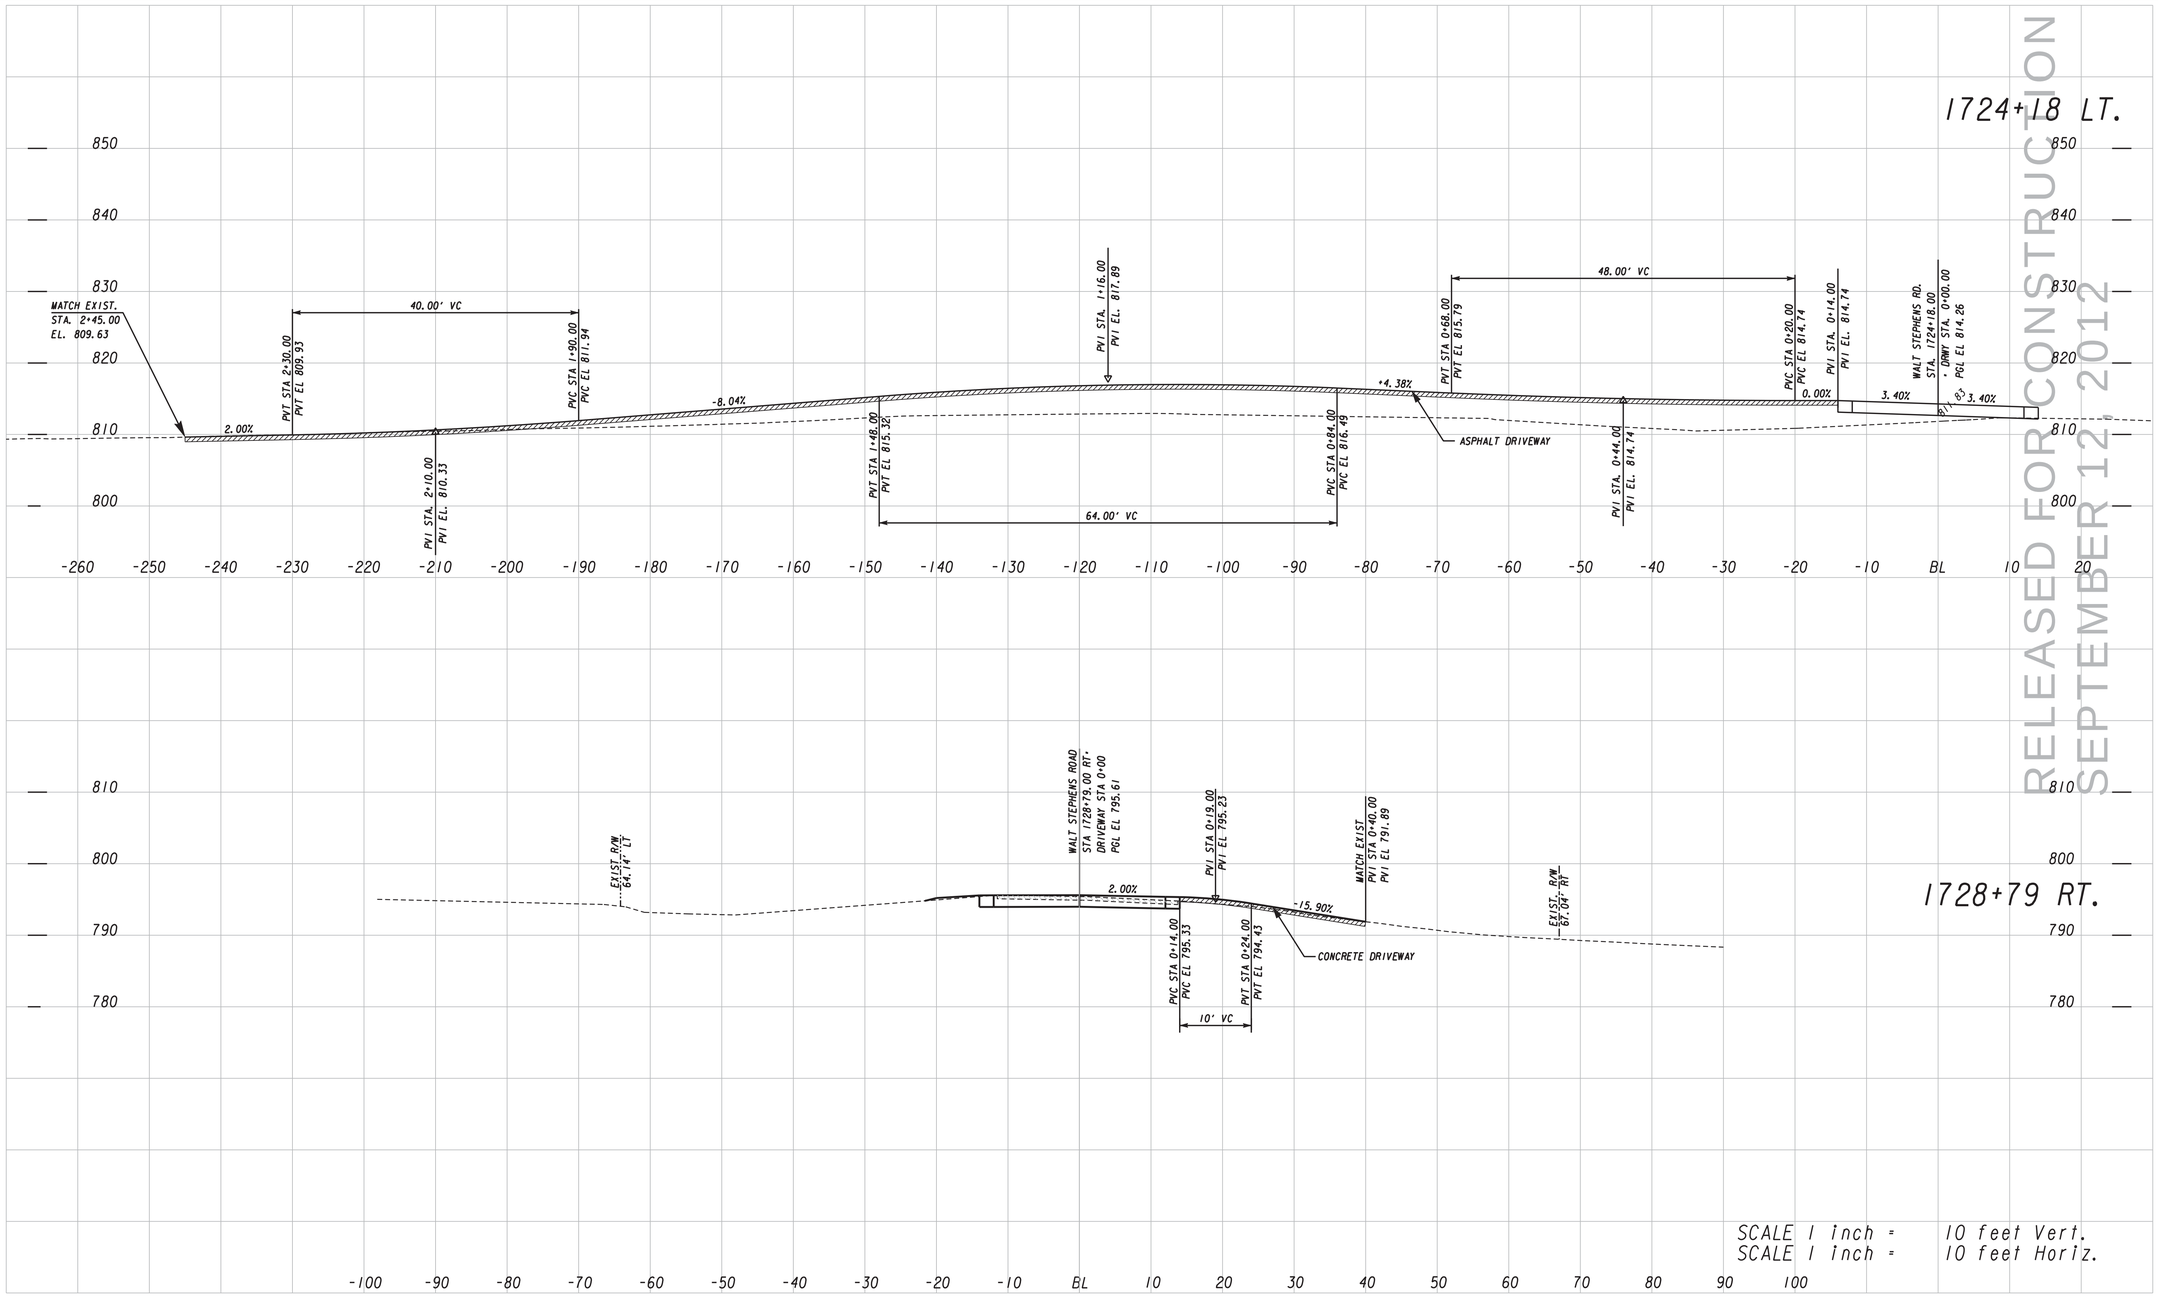

RELEASED FOR CONSTRUCTION
SEPTEMBER 12, 2012

Moreland Altobelli Associates, Inc.
(770) 263-5945
DESIGNED BY: WILL SHEEHAN, P.E.
DRAWN BY: LANCE JOHNSON
CHECKED BY: M. J. SHEEHAN, P.E.
SUPERVISED BY: WILL SHEEHAN, P.E.

SCALE IN FEET
0 10 20 40

REVISION DATES
09-12-2012
10-01-2013

STATE OF GEORGIA
DEPARTMENT OF TRANSPORTATION
OFFICE: INNOVATIVE PROGRAM DELIVERY

DRIVEWAY PROFILES

I-75 NORTHBOUND AUXILIARY LANE PROJECT-PHASE 2
WALT STEPHENS ROAD
STA 1723+75 & STA 1729+79

DRAWING No. 17-01