STATE	PROJECT NUMBER	SHEET NO.	TOTAL SHEETS
GA	0010126	57	278

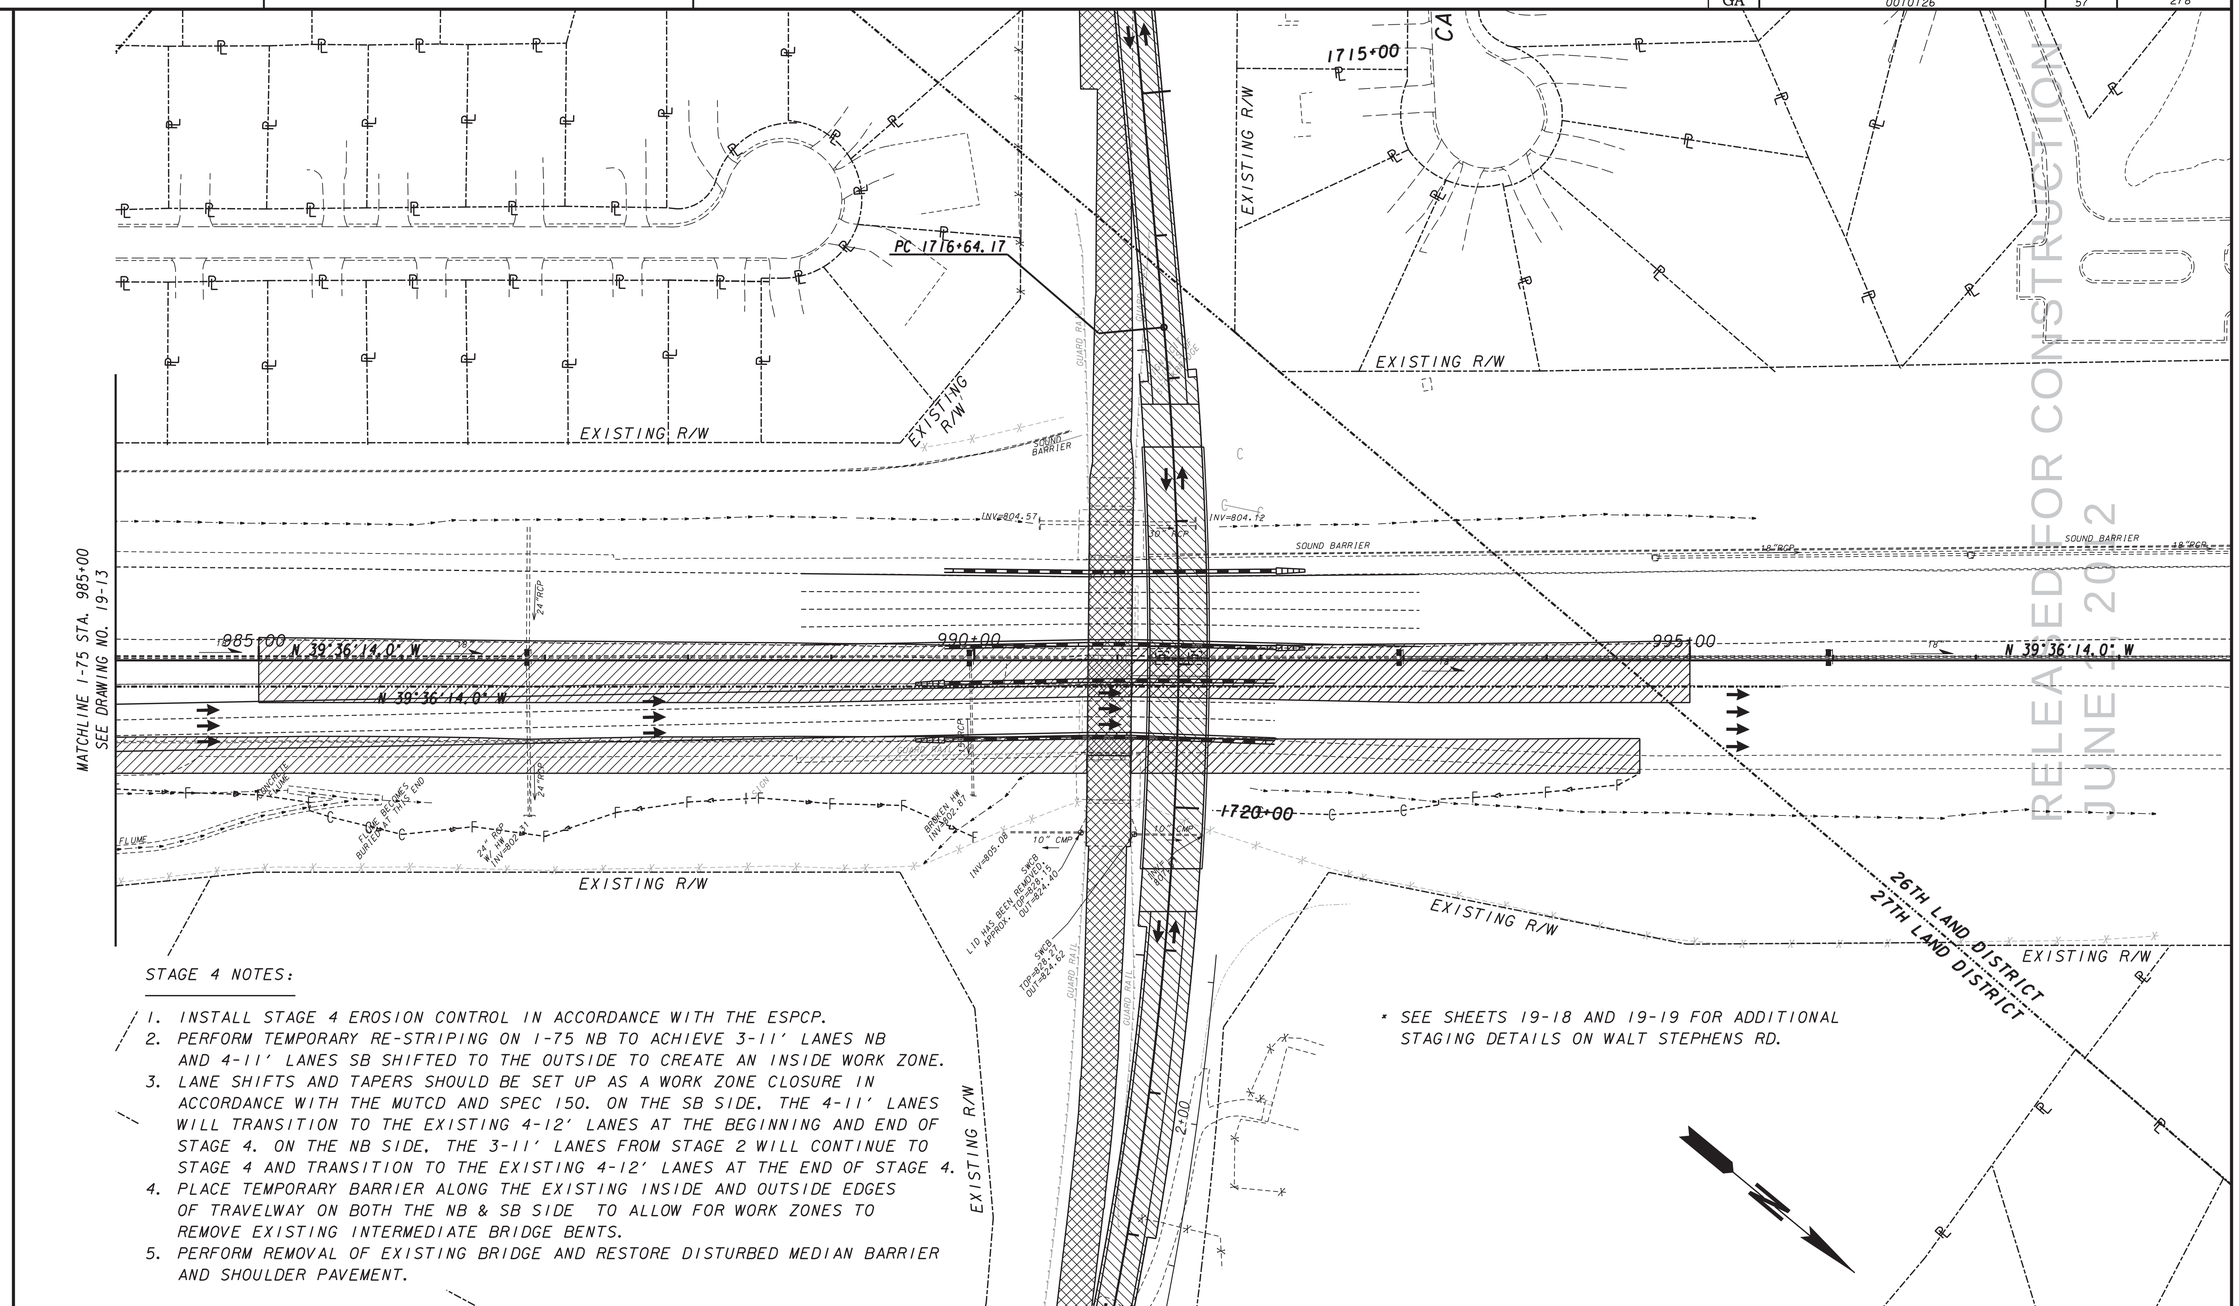

STAGE 4 NOTES:

1. INSTALL STAGE 4 EROSION CONTROL IN ACCORDANCE WITH THE ESPCP.
2. PERFORM TEMPORARY RE-STRIPING ON I-75 NB TO ACHIEVE 3-11' LANES NB AND 4-11' LANES SB SHIFTED TO THE OUTSIDE TO CREATE AN INSIDE WORK ZONE.
3. LANE SHIFTS AND TAPERS SHOULD BE SET UP AS A WORK ZONE CLOSURE IN ACCORDANCE WITH THE MUTCD AND SPEC 150. ON THE SB SIDE, THE 4-11' LANES WILL TRANSITION TO THE EXISTING 4-12' LANES AT THE BEGINNING AND END OF STAGE 4. ON THE NB SIDE, THE 3-11' LANES FROM STAGE 2 WILL CONTINUE TO STAGE 4 AND TRANSITION TO THE EXISTING 4-12' LANES AT THE END OF STAGE 4.
4. PLACE TEMPORARY BARRIER ALONG THE EXISTING INSIDE AND OUTSIDE EDGES OF TRAVELWAY ON BOTH THE NB & SB SIDE TO ALLOW FOR WORK ZONES TO REMOVE EXISTING INTERMEDIATE BRIDGE BENTS.
5. PERFORM REMOVAL OF EXISTING BRIDGE AND RESTORE DISTURBED MEDIAN BARRIER AND SHOULDER PAVEMENT.

* SEE SHEETS 19-18 AND 19-19 FOR ADDITIONAL STAGING DETAILS ON WALT STEPHENS RD.

RELEASED FOR CONSTRUCTION
JUNE 1, 2012

LEGEND

- TRAFFIC THIS STAGE
- CURRENT STAGE CONSTRUCTION
- PREVIOUS STAGE CONSTRUCTION

Moreland Altobelli Associates, Inc.
(770) 263-5945
DESIGNED BY: WILL SHEEHAN, P.E.
DRAWN BY: GEORGE OGUNOJEMITE
CHECKED BY: M. J. SHEEHAN, P.E.
SUPERVISED BY: WILL SHEEHAN, P.E.

SCALE IN FEET
0 50 100 200

REVISION DATES		
09-12-2012		

STATE OF GEORGIA
DEPARTMENT OF TRANSPORTATION
OFFICE: INNOVATIVE PROGRAM DELIVERY

CONSTRUCTION STAGING PLAN

I-75 NORTHBOUND AUXILIARY LANE PROJECT-PHASES 1 & 2

CONSTRUCTION STAGE 4
STA 985+00 TO END PROJECT

DRAWING No. 19-14