STATE	PROJECT NUMBER	SHEET NO.	TOTAL SHEETS
GA	0010126	63	278

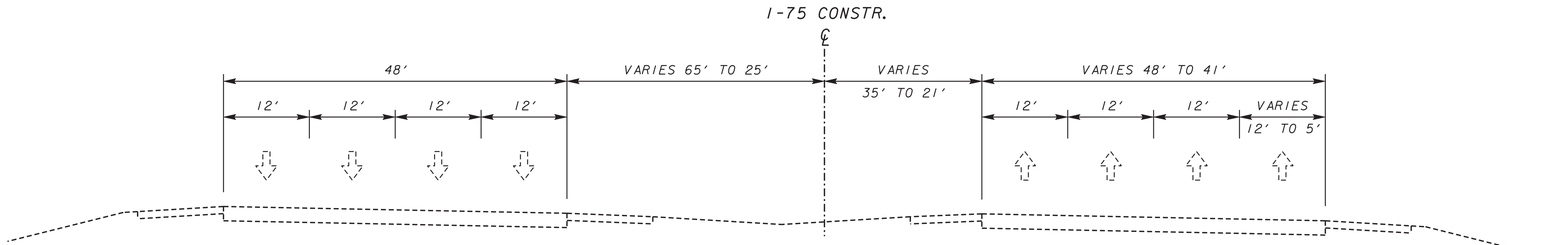

BEGIN PROJECT STA. 932+28.61 TO 943+71.97
EXISTING CONDITIONS

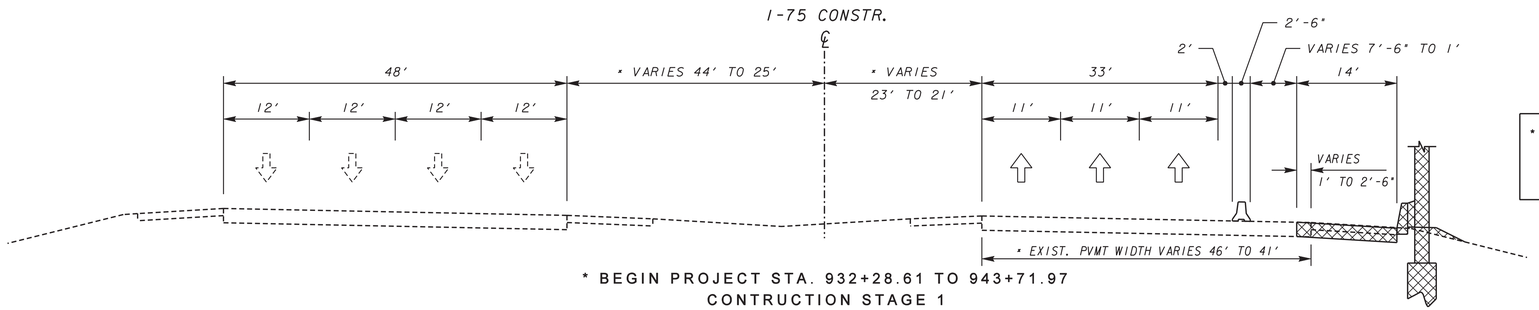

* NOTE: STAGE 1 CONSTRUCTION DOES NOT BEGIN UNTIL STA. 938+24 SO DIMENSIONS FOR THIS TYPICAL APPLY FROM STA. 938+24 TO 943+71.97.

* BEGIN PROJECT STA. 932+28.61 TO 943+71.97
CONTRUCTION STAGE 1

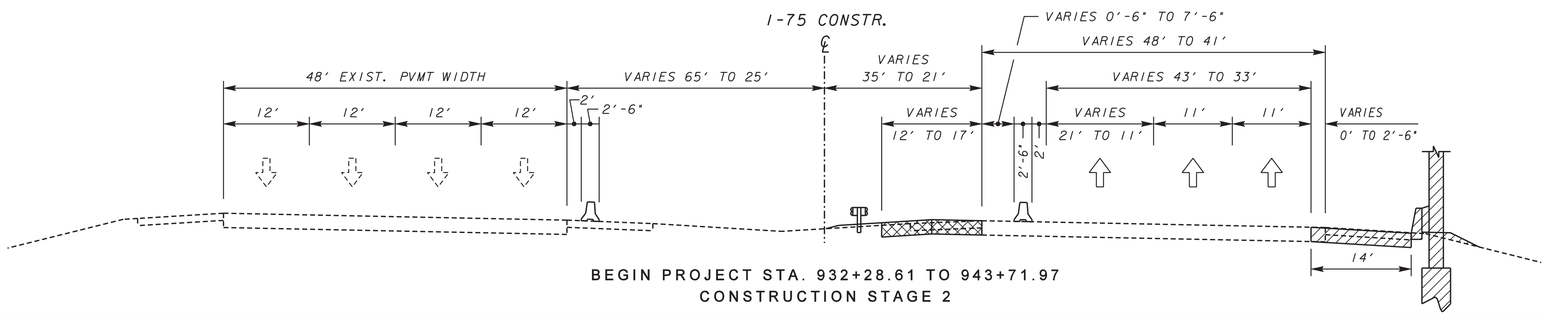

BEGIN PROJECT STA. 932+28.61 TO 943+71.97
CONSTRUCTION STAGE 2

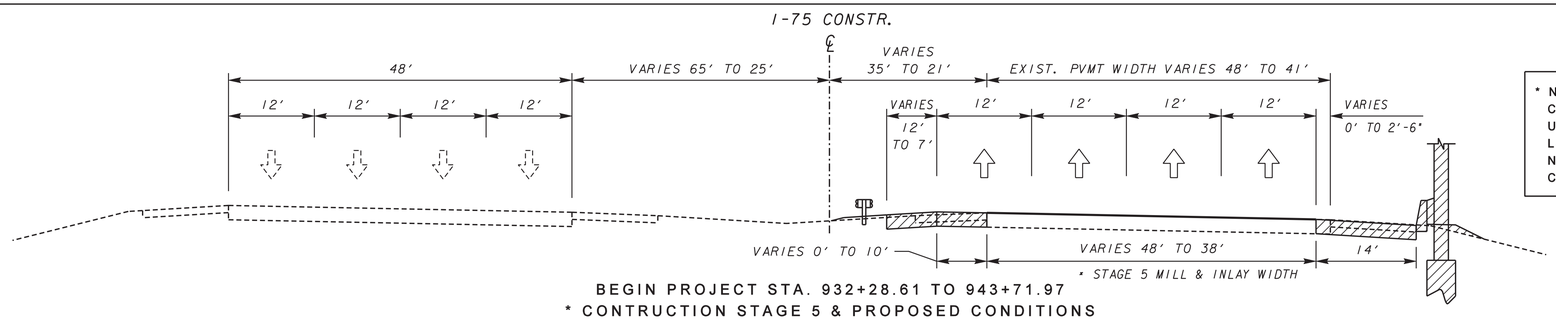

* NOTE: STAGE 5 MILL & INLAY CONSTRUCTION WILL BE PERFORMED UNDER TRAFFIC UTILIZING SHIFTS & LANE CLOSURES. ALL 4 LANES WILL NOT BE OPENED TO TRAFFIC UNTIL COMPLETION OF STAGE 5.

BEGIN PROJECT STA. 932+28.61 TO 943+71.97
* CONTRUCTION STAGE 5 & PROPOSED CONDITIONS

RELEASED FOR CONSTRUCTION JUNE 1, 2012

LEGEND

- TRAFFIC THIS STAGE
- CURRENT STAGE CONSTRUCTION
- PREVIOUS STAGE CONSTRUCTION

Moreland Altobelli Associates, Inc.
(770) 263-5945
DESIGNED BY: WILL SHEEHAN, P.E.
DRAWN BY: GEORGE OGUNOJEMITE
CHECKED BY: M. J. SHEEHAN, P.E.
SUPERVISED BY: WILL SHEEHAN, P.E.

NOT TO SCALE

REVISION DATES

STATE OF GEORGIA
DEPARTMENT OF TRANSPORTATION
OFFICE: INNOVATIVE PROGRAM DELIVERY

STAGING DETAILS

I-75 NORTHBOUND AUXILIARY LANE PROJECT-PHASE I

STAGING TYPICAL SECTIONS
I-75 STA. 932+29 TO 943+72

DRAWING No. 20-01