STATE	PROJECT NUMBER	SHEET NO.	TOTAL SHEETS
GA	0010126	69	101

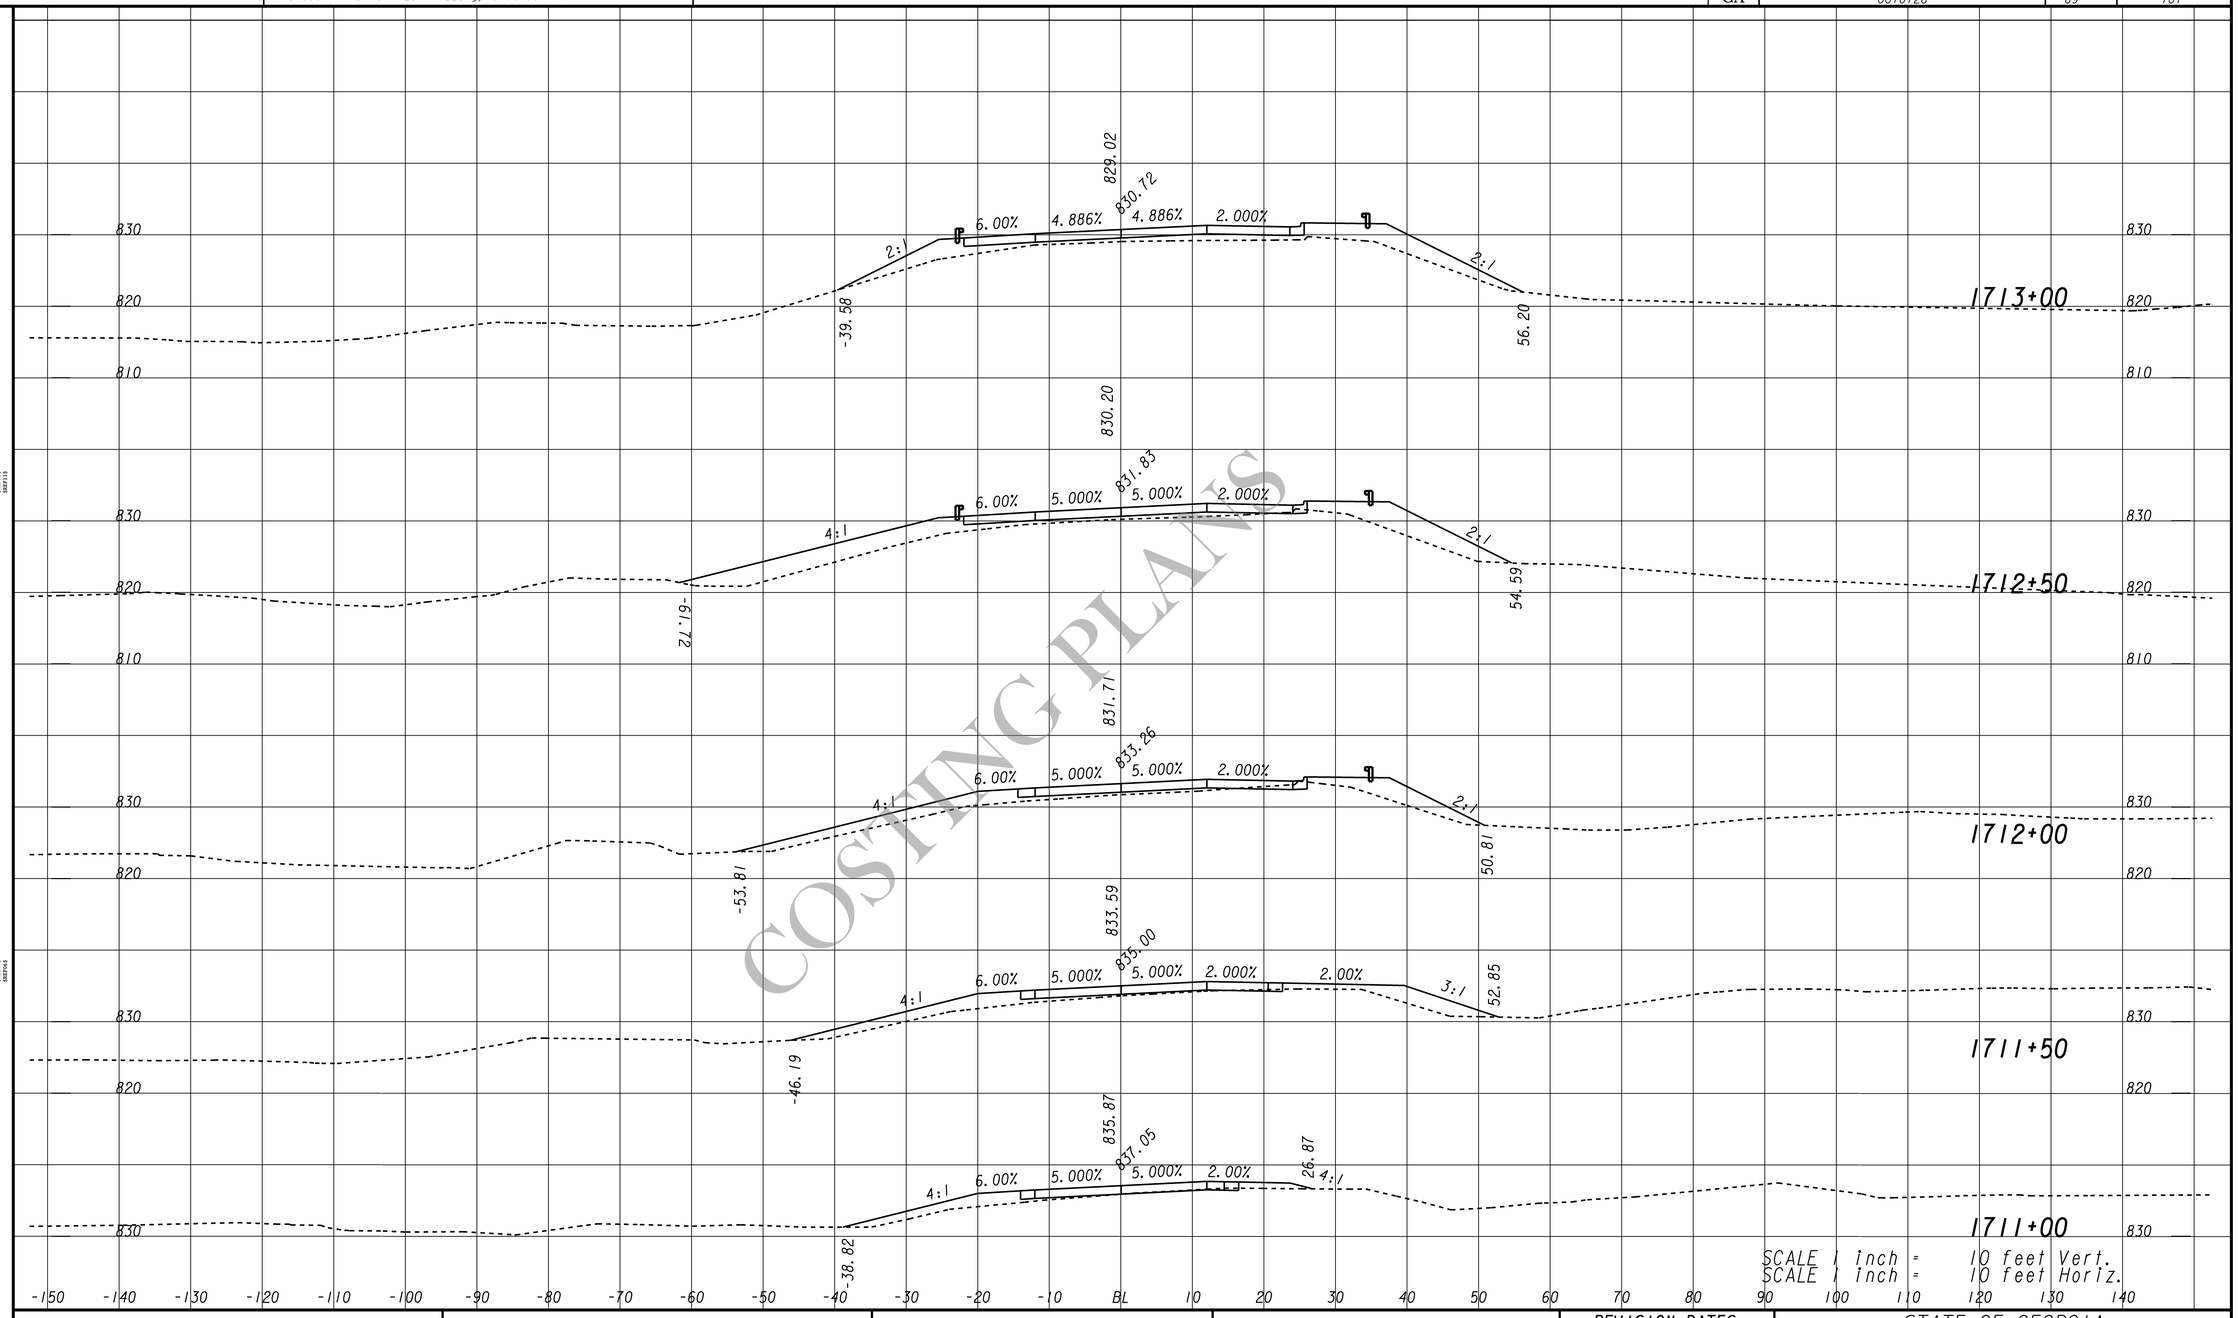

COSTING PLANS

PARSONS
3577 PARKWAY LANE, SUITE 100
NORCROSS, GA 30092

HORIZONTAL SCALE: 1" = 10'
VERTICAL SCALE: 1" = 10'

COSTING PLANS FOR DESIGN-BUILD

REVISION DATES

STATE OF GEORGIA
DEPARTMENT OF TRANSPORTATION
OFFICE: INNOVATIVE PROGRAM DELIVERY

CROSS SECTIONS

WALT STEPHENS ROAD

DRAWING No. 23-34

3/1/2007 SUXSEW