STATE	PROJECT NUMBER	SHEET NO.	TOTAL SHEETS
GA	0010126	73	278

STAGE 3:

-PLACE CHANNELIZATION DEVICES ALONG THE LT. SIDE OF WALT STEPHENS RD. SHIFTING TRAFFIC TO RT. EDGE OF WALT STEPHENS RD. AND NARROWING LANES TO 11'.
-CONSTRUCT PROPOSED WALT STEPHENS BRIDGE.
-CONSTRUCT FULL DEPTH ROADWAY PAVEMENT ON LT. SIDE OF WALT STEPHENS RD.
-OVERLAY EXISTING PAVEMENT IN LIFTS TO REACH FINISHED GRADE OF WALT STEPHENS UNDER TRAFFIC UTILIZING SHIFTS AND LANE CLOSURES PER SPEC 150.

STAGE 4:

-SHIFT TRAFFIC TO CONSTRUCTED WALT STEPHENS RD.
-PERFORM REMOVAL OF EXISTING BRIDGE AND EXISTING PAVEMENT NOT RETAINED AS INDICATED.
-CONSTRUCT FULL DEPTH SHOULDER WIDENING ON RT. SIDE AS INDICATED ON DRAWINGS 19-18 AND 19-19.

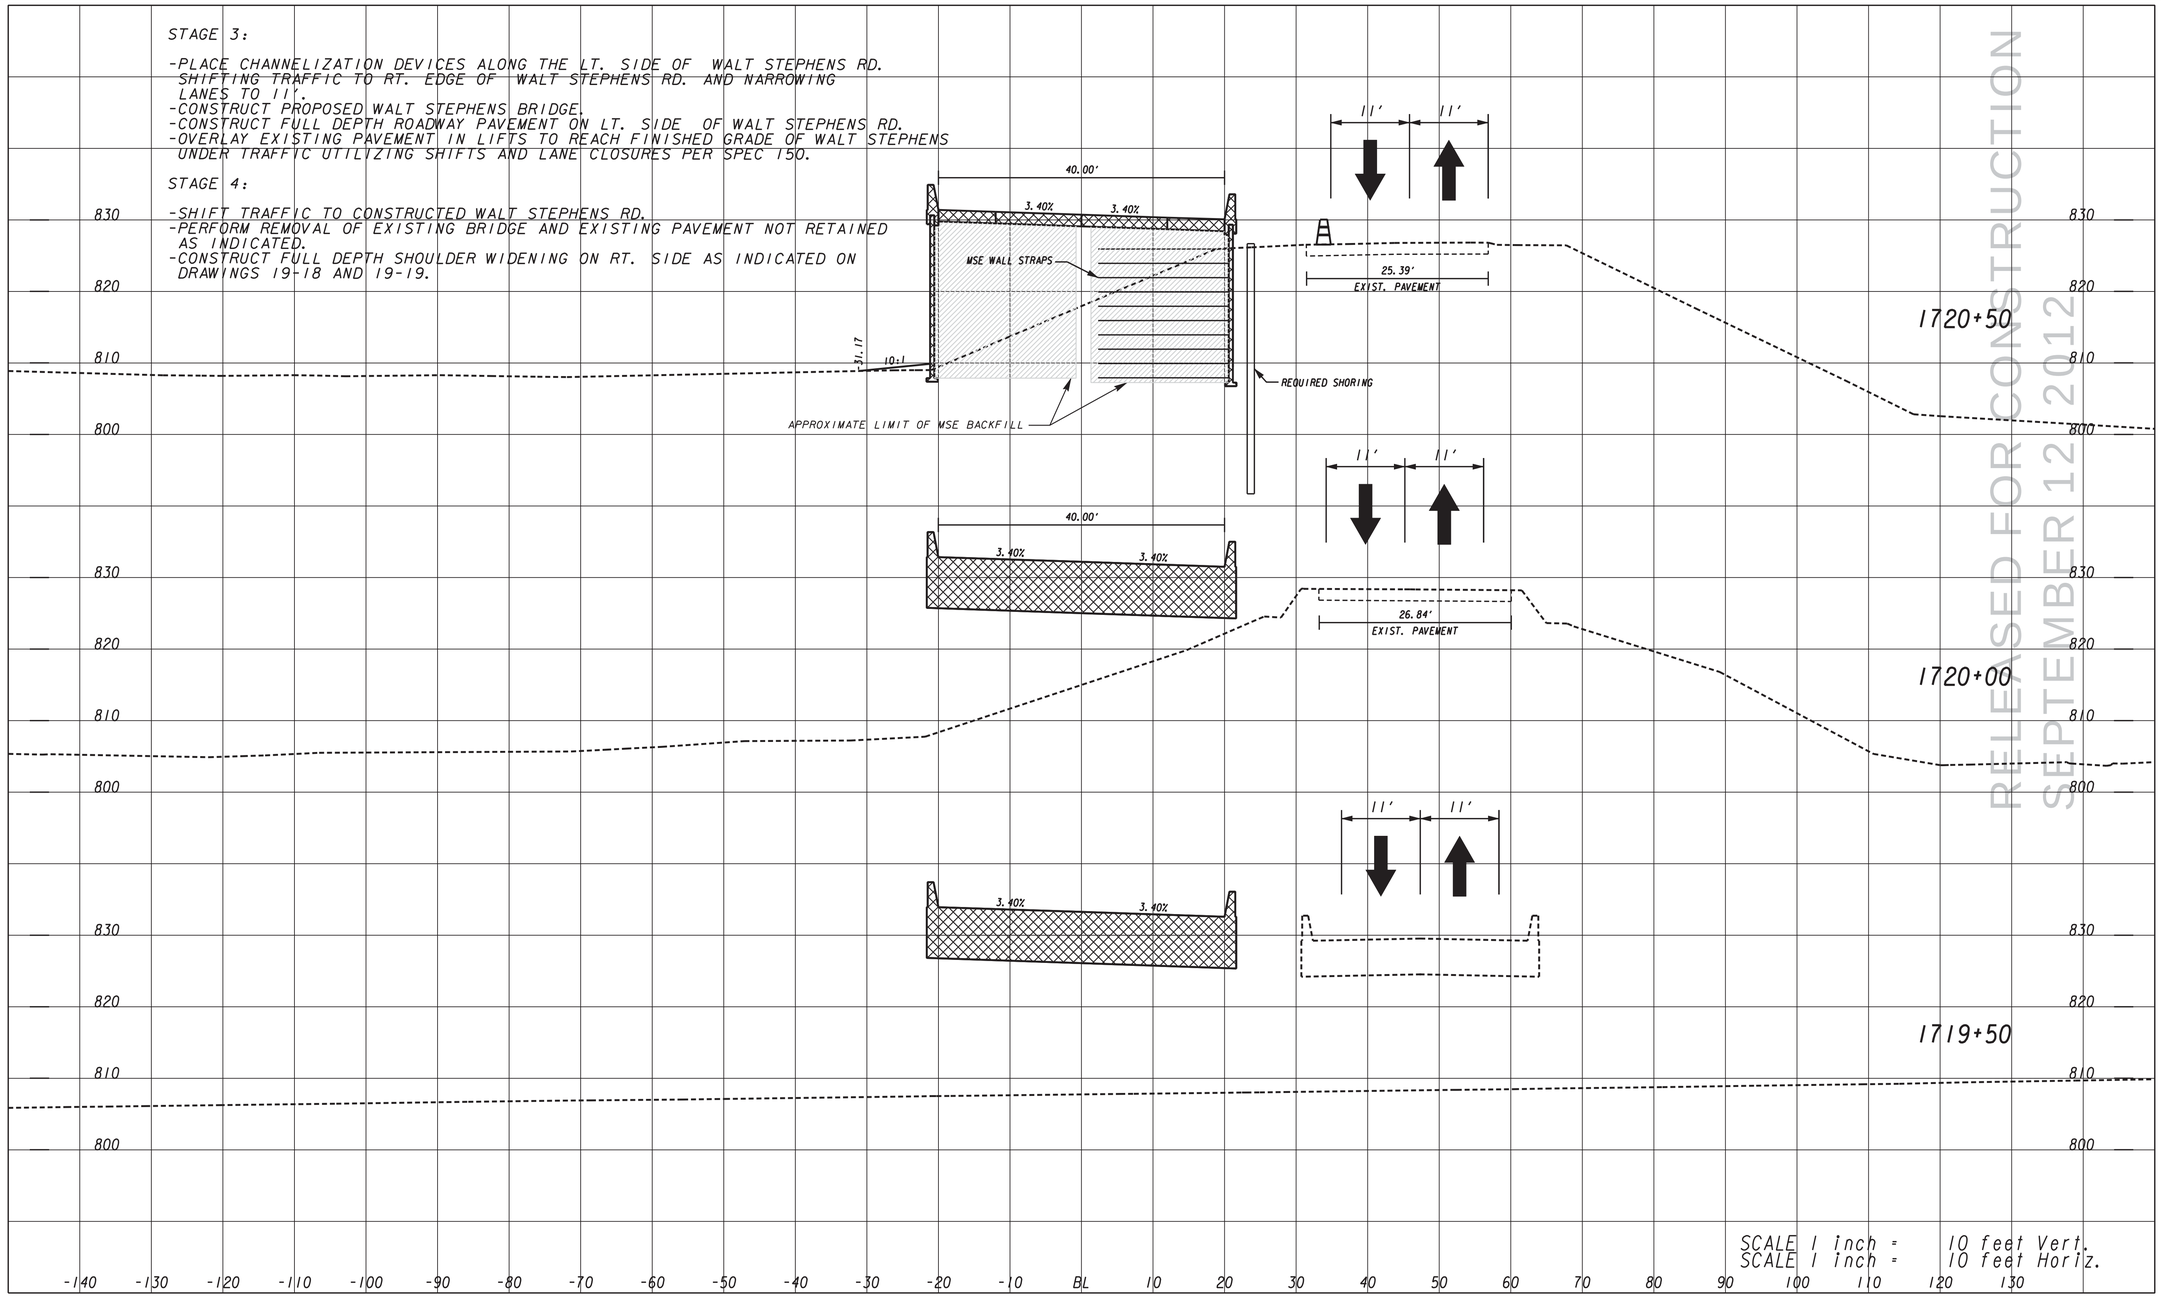

RELEASED FOR CONSTRUCTION
SEPTEMBER 12 2012

TRAFFIC THIS STAGE
PERMANENT STAGE CONSTRUCTION
TEMPORARY STAGE CONSTRUCTION

Moreland Altobelli Associates, Inc.
(770) 263-5945
DESIGNED BY: GEORGE OGUNOJEMITE
DRAWN BY: GEORGE OGUNOJEMITE
CHECKED BY: M. J. SHEEHAN, P.E.
SUPERVISED BY: WILL SHEEHAN, P.E.

REVISION DATES
09-12-2012

STATE OF GEORGIA
DEPARTMENT OF TRANSPORTATION
OFFICE: INNOVATIVE PROGRAM DELIVERY

STAGING DETAILS

I-75 NORTHBOUND AUXILIARY LANE PROJECT-PHASE 2
WALT STEPHENS RD.

DRAWING No. 20 -11

GPLN