STATE	PROJECT NUMBER	SHEET NO.	TOTAL SHEETS
GA	0010126	84	101

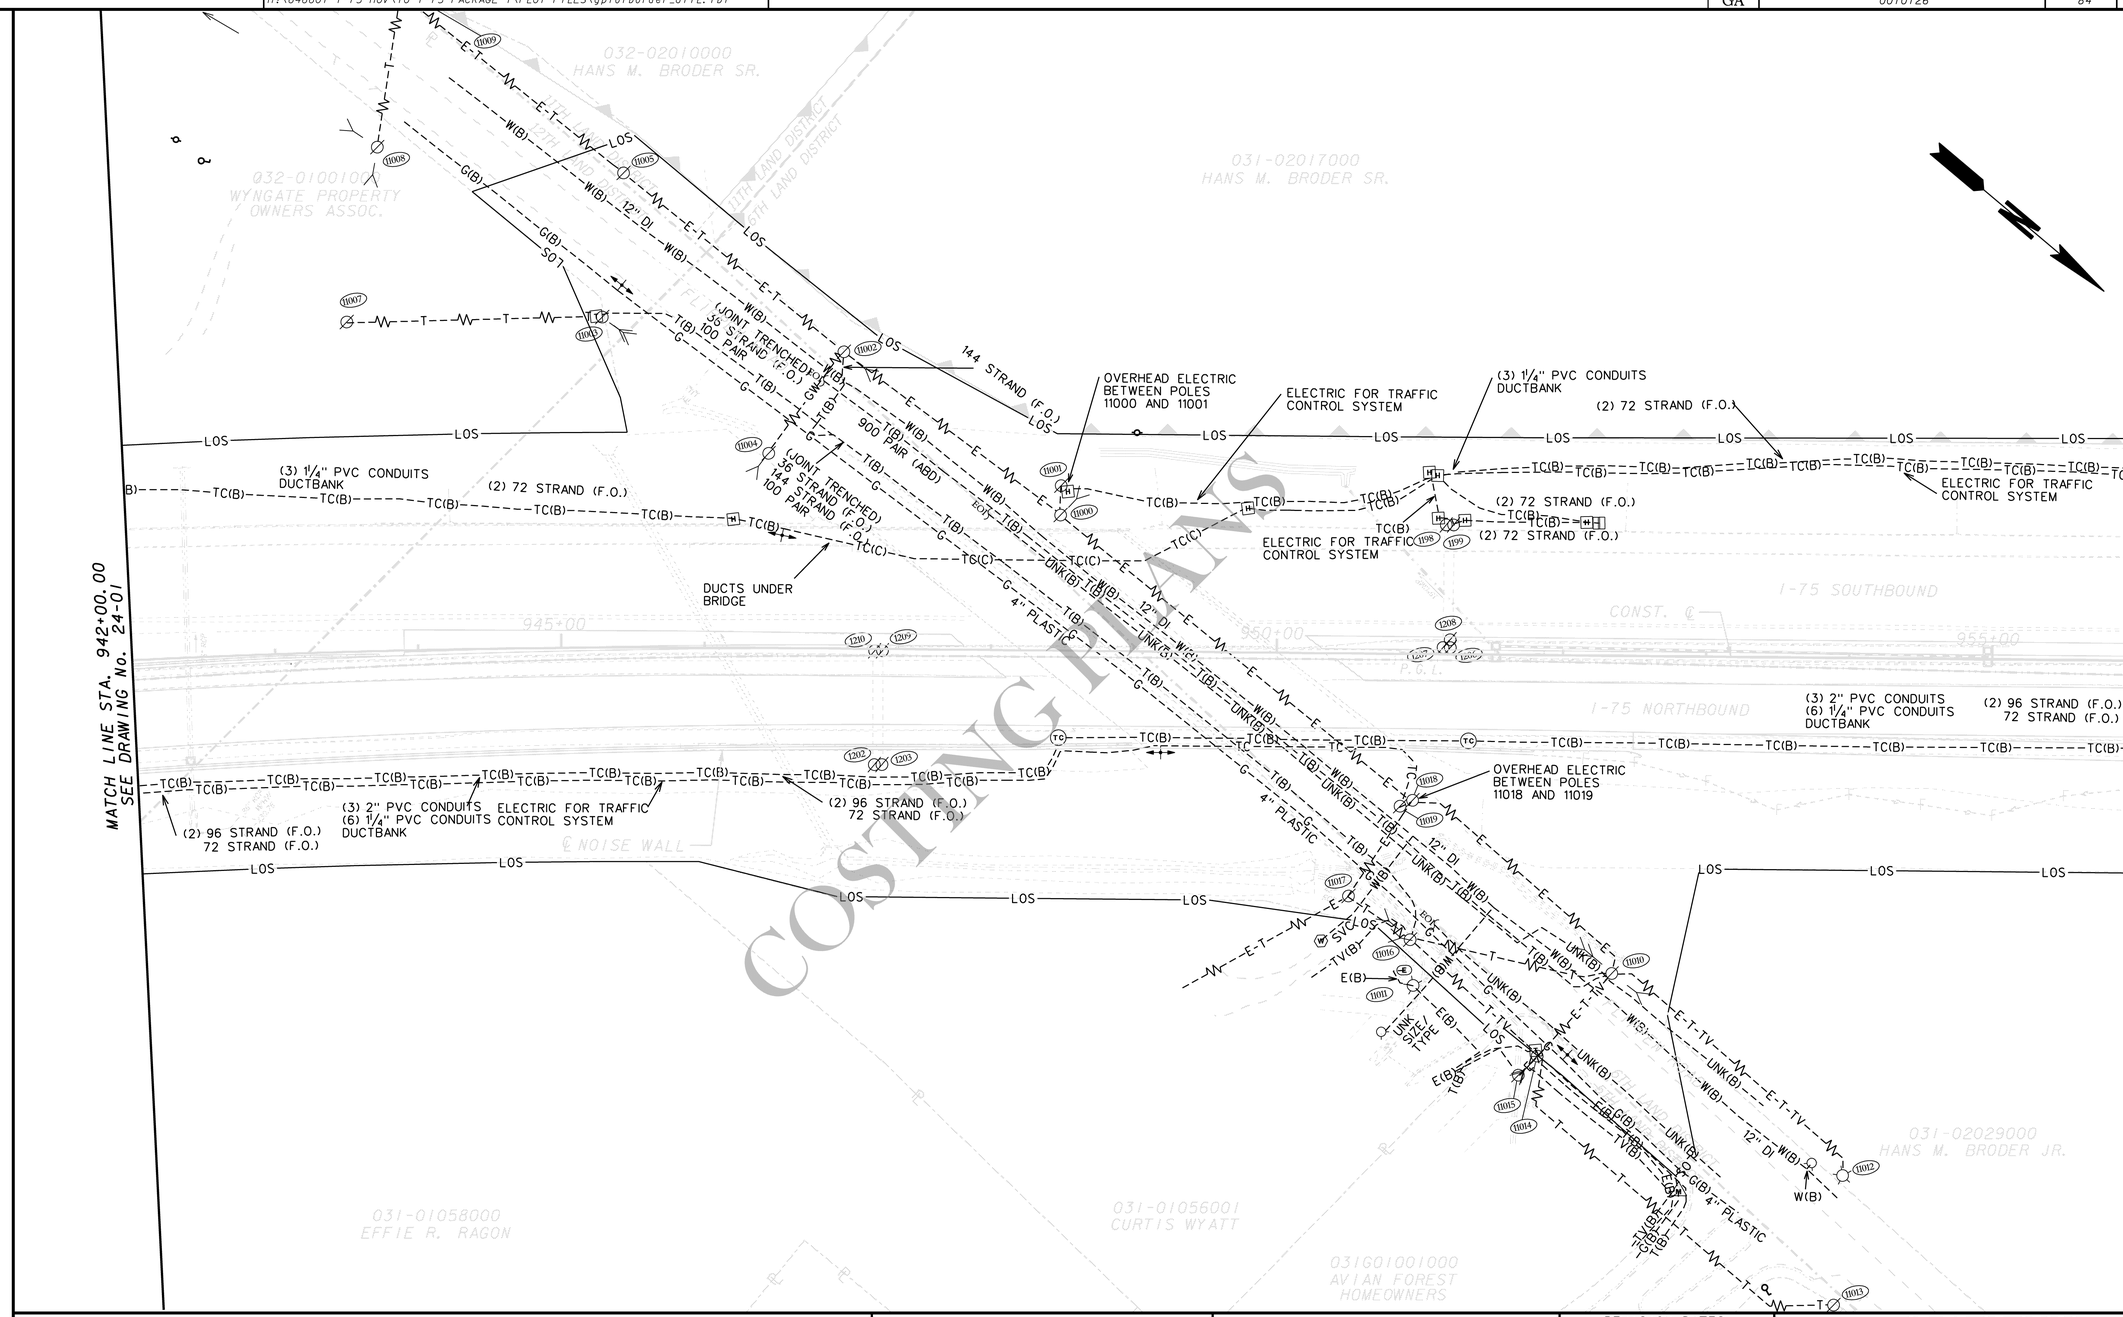

COSTING PLANS

PARSONS
3577 PARKWAY LANE, SUITE 100
NORCROSS, GA 30092

SCALE IN FEET
0 50 100 200

COSTING PLANS FOR DESIGN-BUILD

REVISION DATES

STATE OF GEORGIA
DEPARTMENT OF TRANSPORTATION
OFFICE: INNOVATIVE PROGRAM DELIVERY

UTILITY PLANS

I-75
P.I. 0010126
TASK ORDER NO. 3

DRAWING No. 24-02

1/5/2009 GPLN