DATE$$$	TIME$$$	PRF	DGN	STATE	PROJECT NUMBER	SHEET NO.	TOTAL SHEETS
$USER$		$$PENTABLE$$		GA	0010126	134	278

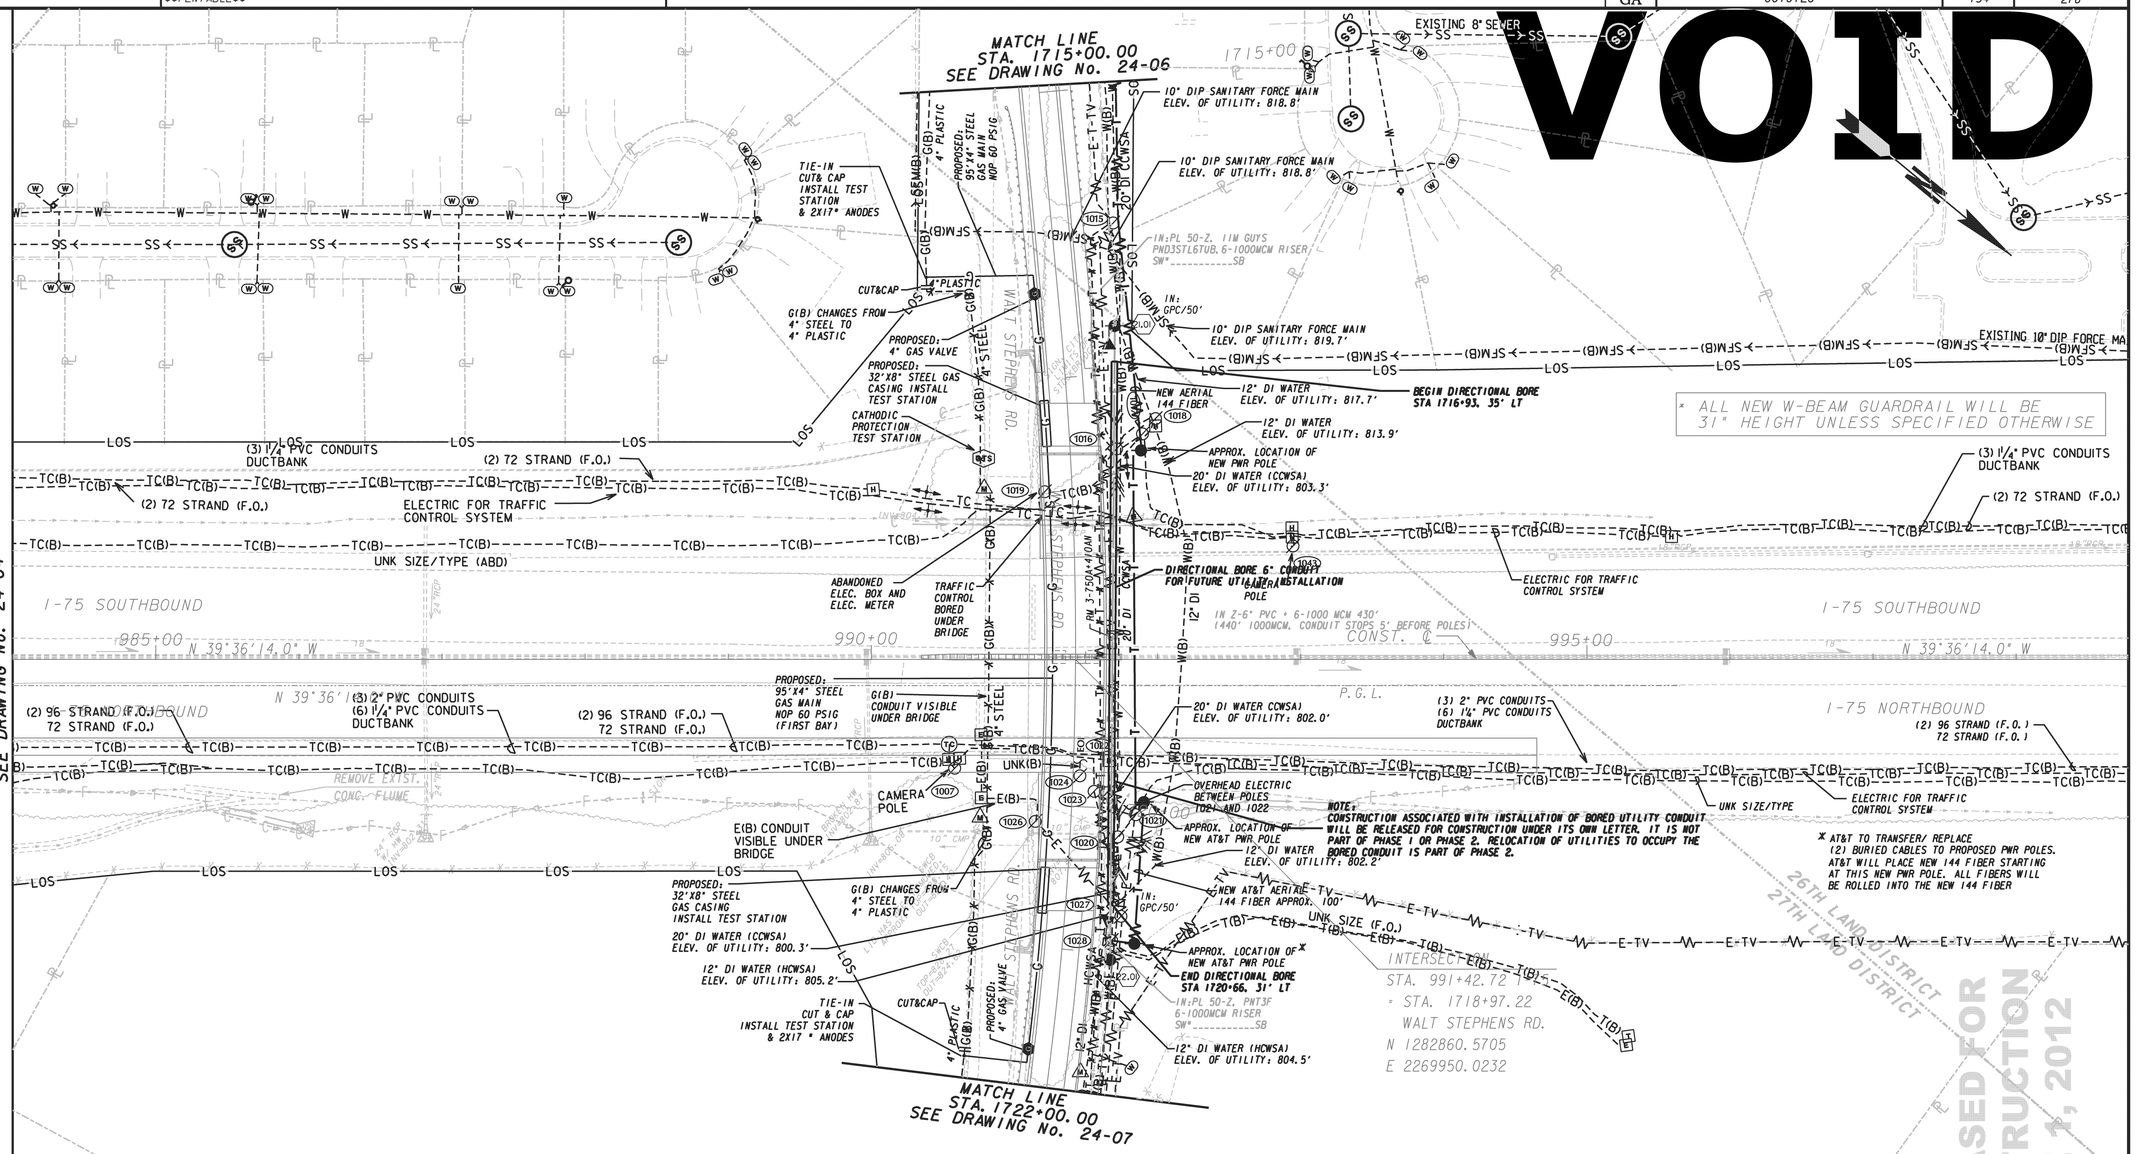

NOTES:
1) THERE ARE NO UTILITIES TO RELOCATE ALONG I-75 IN PHASE 1.
2) UTILITIES TO BE RELOCATED ALONG WALT STEPHEN RD INTO THE BORED CONDUIT ARE NOT RELEASED FOR CONSTRUCTION UNTIL PHASE 2.
3) BORED UTILITY CONDUIT WILL BE RELEASED FOR CONSTRUCTION UNDER ITS OWN LETTER AND IS NOT PART OF PHASE 1 OR PHASE 2.

Moreland Altobelli Associates, Inc.
(770) 263-5945
DESIGNED BY: WILL SHEEHAN, P.E.
DRAWN BY: GEORGE OGUNOJEMITE
CHECKED BY: M. J. SHEEHAN, P.E.
SUPERVISED BY: WILL SHEEHAN, P.E.

SCALE IN FEET
0 50 100 200

REVISION DATES

STATE OF GEORGIA
DEPARTMENT OF TRANSPORTATION
OFFICE: INNOVATIVE PROGRAM DELIVERY

UTILITY PLANS

I-75 NORTHBOUND AUXILIARY LANE PROJECT-PHASE 1

STA 984+00 TO END PROJECT

DRAWING No. 24-05

1/5/2009 GPLN

P:\12DB01\Plans\0010126UT05.dgn 6/19/2012 5:19:03 PM