STATE	PROJECT NUMBER	SHEET NO.	TOTAL SHEETS
GA	0010126	134	278

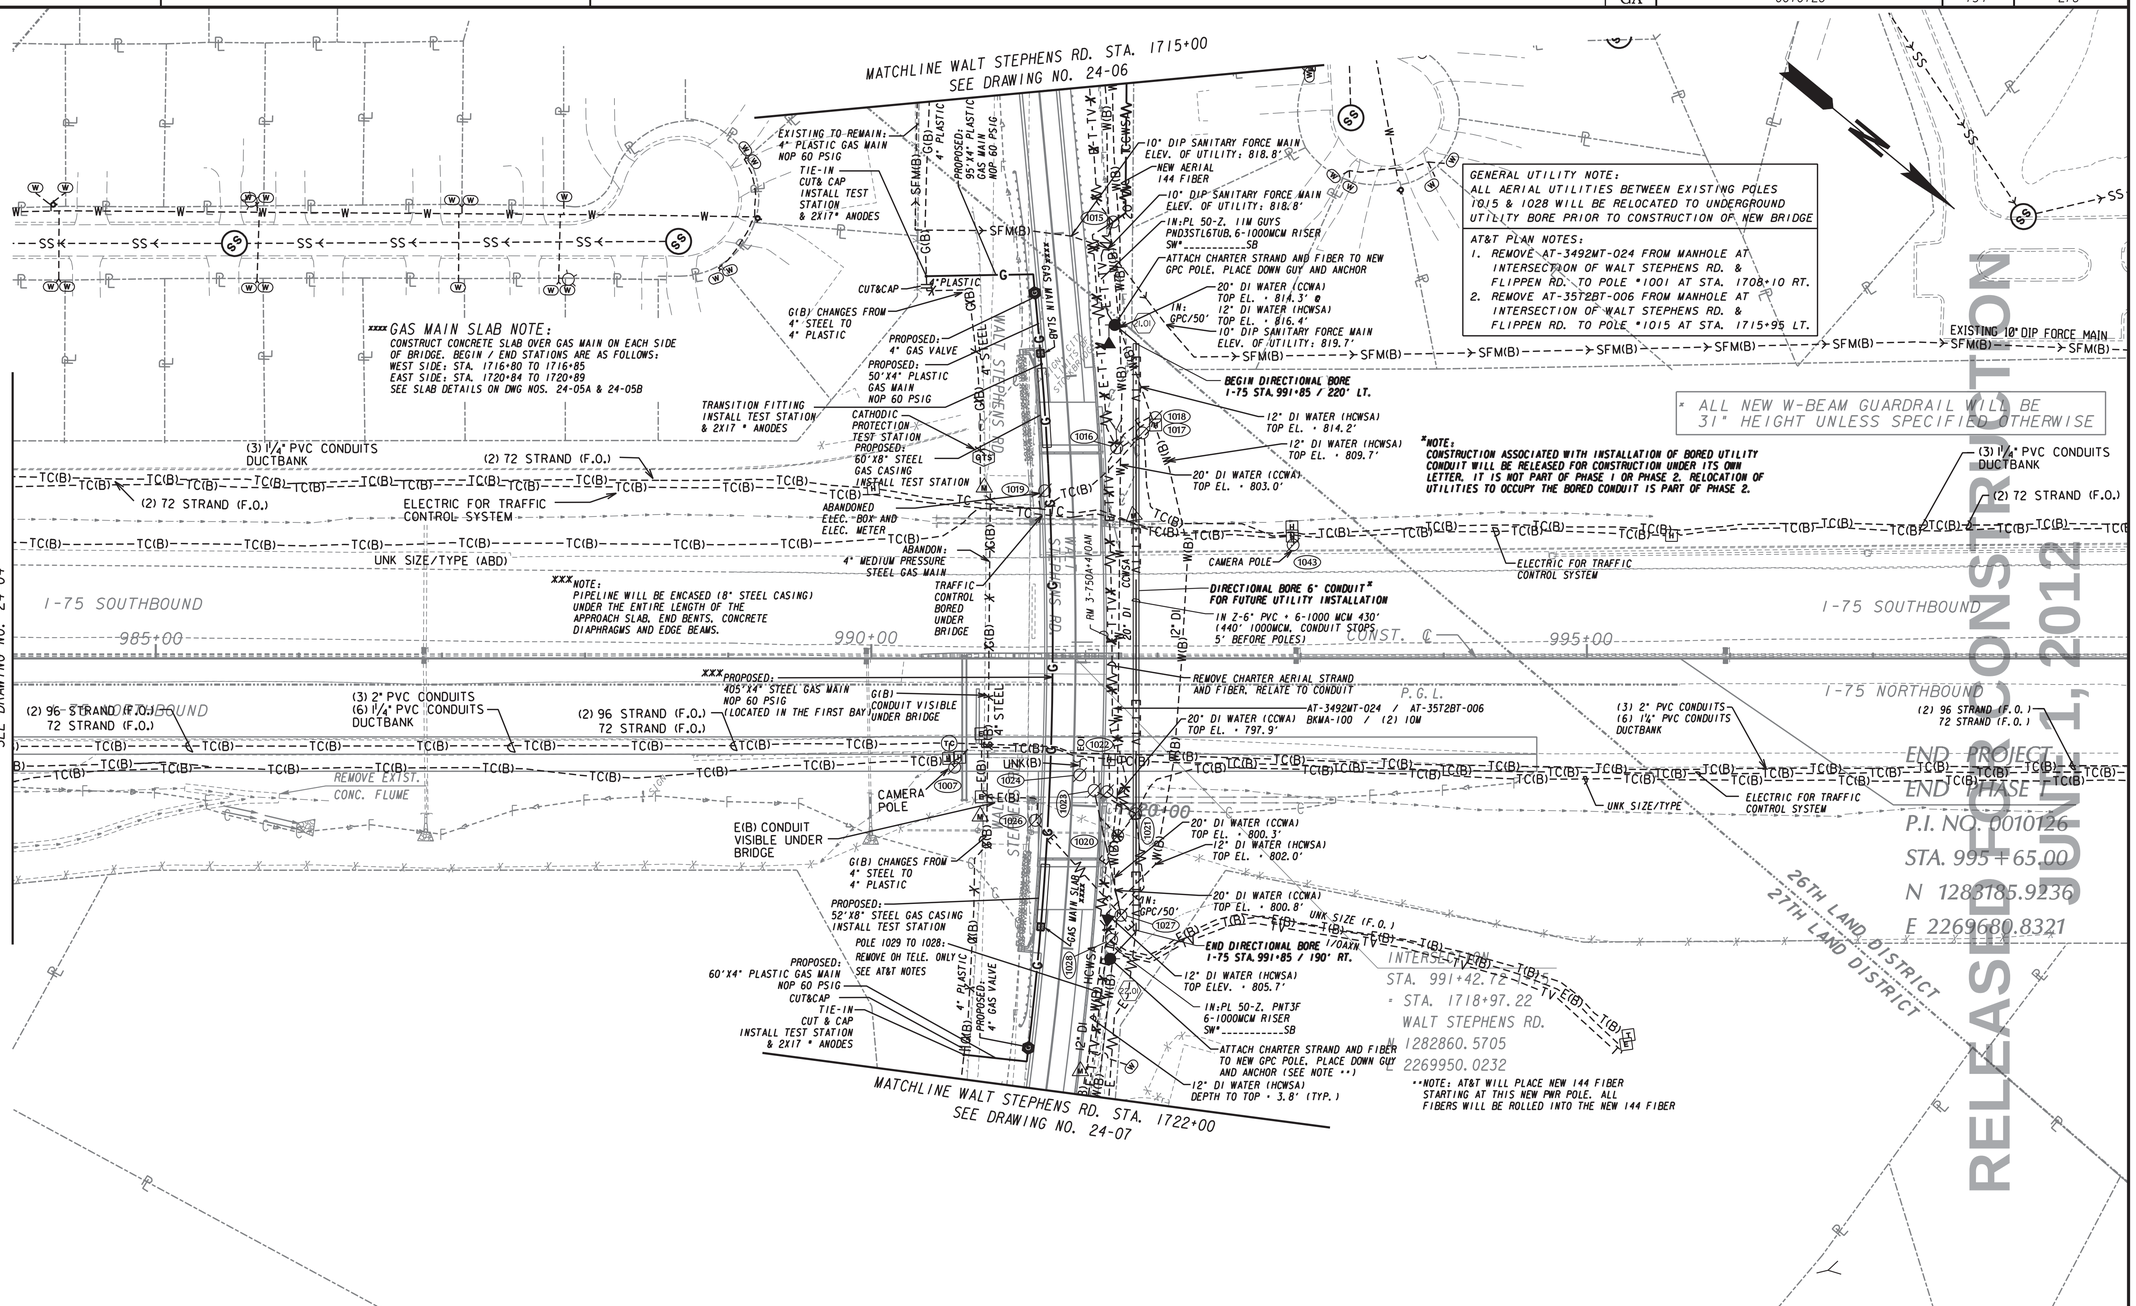

Moreland Altobelli Associates, Inc.
(770) 263-5945

DESIGNED BY:	WILL SHEEHAN, P.E.
DRAWN BY:	GEORGE OGUNOJEMITE
CHECKED BY:	M. J. SHEEHAN, P.E.
SUPERVISED BY:	WILL SHEEHAN, P.E.

SCALE IN FEET
0 50 100 200

REVISION DATES		
09-12-2012		
07-11-2013		

STATE OF GEORGIA
DEPARTMENT OF TRANSPORTATION
OFFICE: INNOVATIVE PROGRAM DELIVERY

UTILITY PLANS

I-75 NORTHBOUND AUXILLARY LANE PROJECT - PHASE 1 & 2
I-75
STA. 985+00 TO END PROJECT

DRAWING No. 24-05

P:\12DB01\Plans\0010126UT05.dgn 7/11/2013 11:55:44 AM