STATE	PROJECT NUMBER	SHEET NO.	TOTAL SHEETS
GA	PI 0010126	161	278

VOID

WALL ENVELOPES ARE PART OF CONSTRUCTION PHASE II & ARE PROVIDED IN THIS PLAN SET FOR INFORMATION ONLY

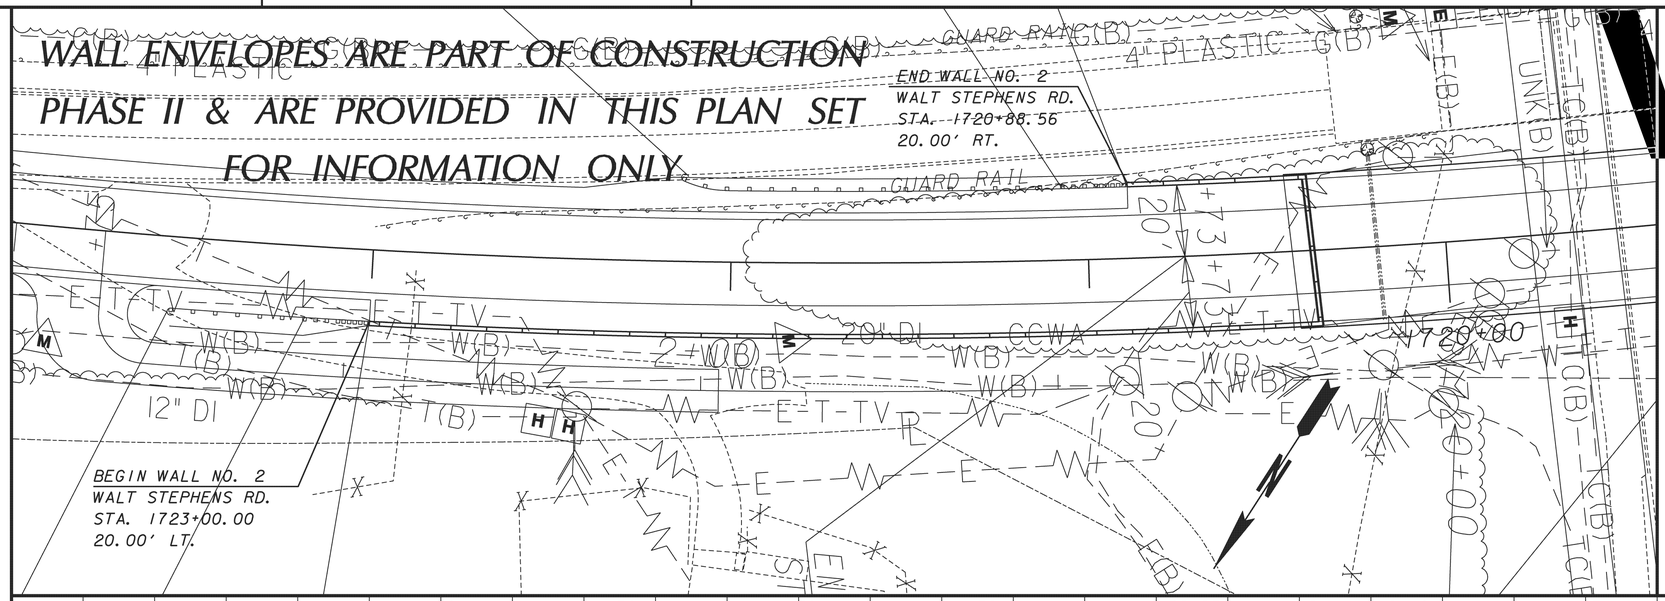

NOTES:
1. ALL STATIONS & OFFSETS REFERENCE THE WALT STEPHENS RD. CONSTRUCTION CENTERLINE UNLESS NOTED OTHERWISE.
2. SEE GEORGIA STABILIZED EMBANKMENT TRAFFIC BARRIER & COPING DETAILS.

WALL #1 QUANTITIES:

MSE WALL FACE, 0 - 10 FT HT, WALL NO. 2	338 SF
MSE WALL FACE, 10 - 20 FT HT, WALL NO. 2	3806 SF
MSE WALL FACE, 20 - 30 FT HT, WALL NO. 2	2243 SF
COPING A, WALL NO. 2 (PRECAST)	55 LF
COPING B, WALL NO. 2 (C.I.P. TYPE)	305 LF
PLAIN CONC DITCH PAVING, 4 IN.	0 SY

MSE WALL #2	
LENGTH	= 360 LF
AREA	= 6375 SF
AVG. HT.	= 25 FT

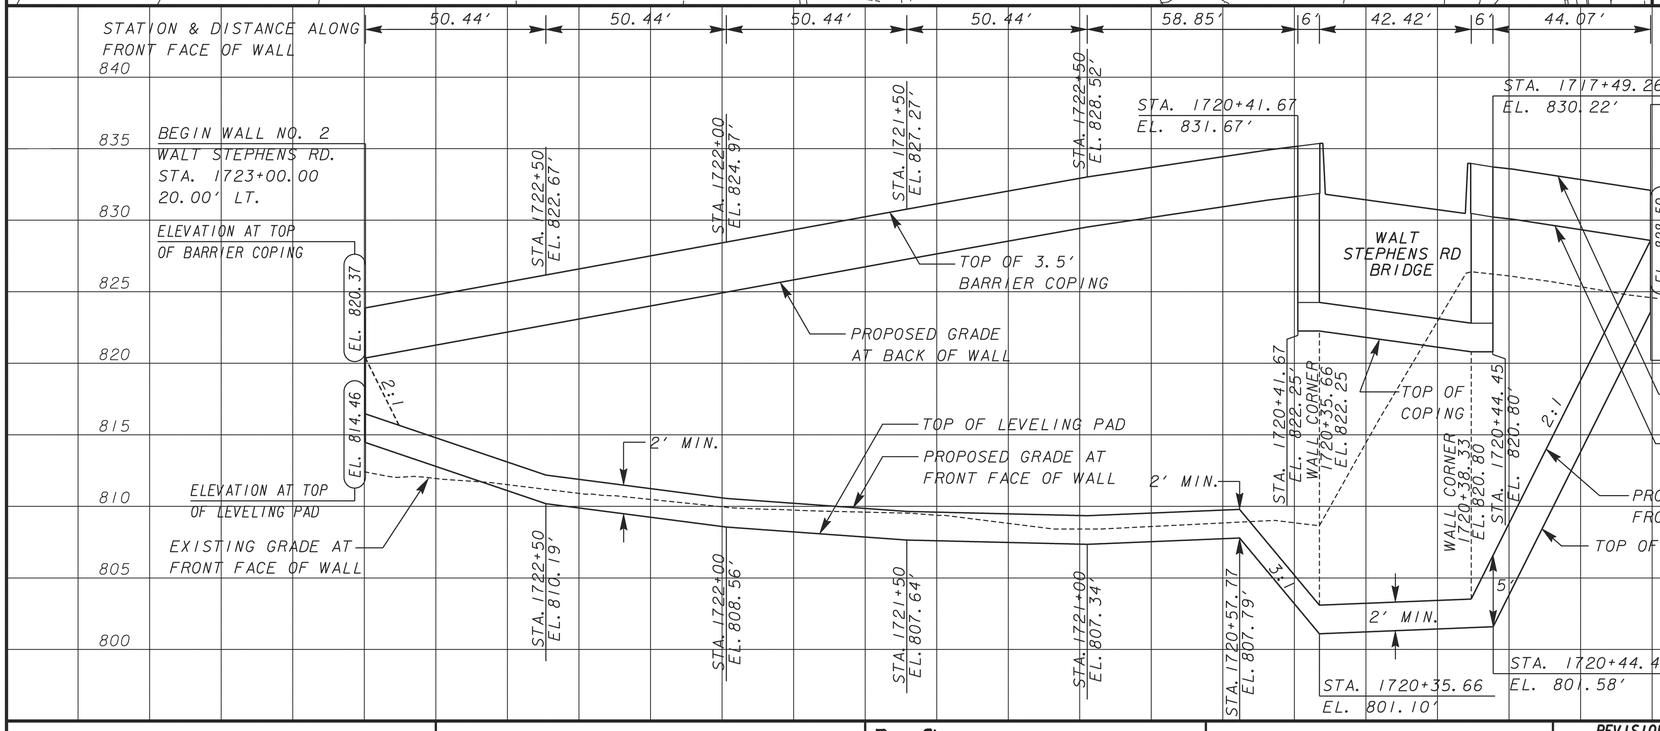

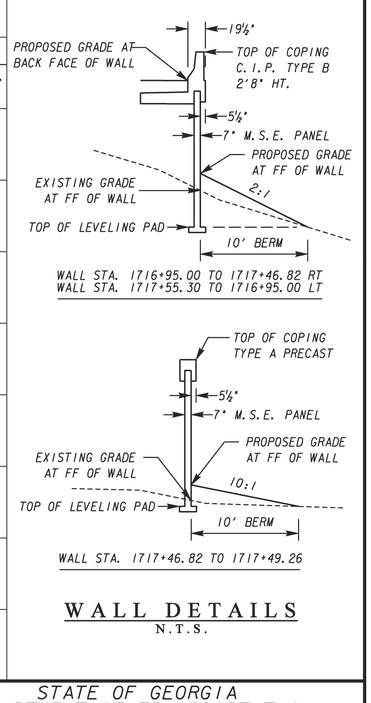

WALL DETAILS
N.T.S.

Moreland Altobelli Associates, Inc.
(770) 263-5945

DESIGNED BY: WILL SHEEHAN, P.E.
DRAWN BY: GEORGE OGUNOJEMITE
CHECKED BY: M. J. SHEEHAN, P.E.
SUPERVISED BY: WILL SHEEHAN, P.E.

VERTICAL SCALE IN FEET
0 5 10 20

HORIZONTAL SCALE IN FEET
0 20 40 80

REVISION DATES

STATE OF GEORGIA
DEPARTMENT OF TRANSPORTATION
OFFICE: INNOVATIVE PROGRAM DELIVERY

RETAINING WALL ENVELOPES
I-75 NORTHBOUND AUXILIARY LANE

RETAINING WALL NO. 2

DRAWING No. 31-02

...\12DB01\Plans\0010126WPRO2.dgn 4/9/2012 12:42:33 PM