STATE	PROJECT NUMBER	SHEET NO.	TOTAL SHEETS
GA.	P.I. 0010126	170	278

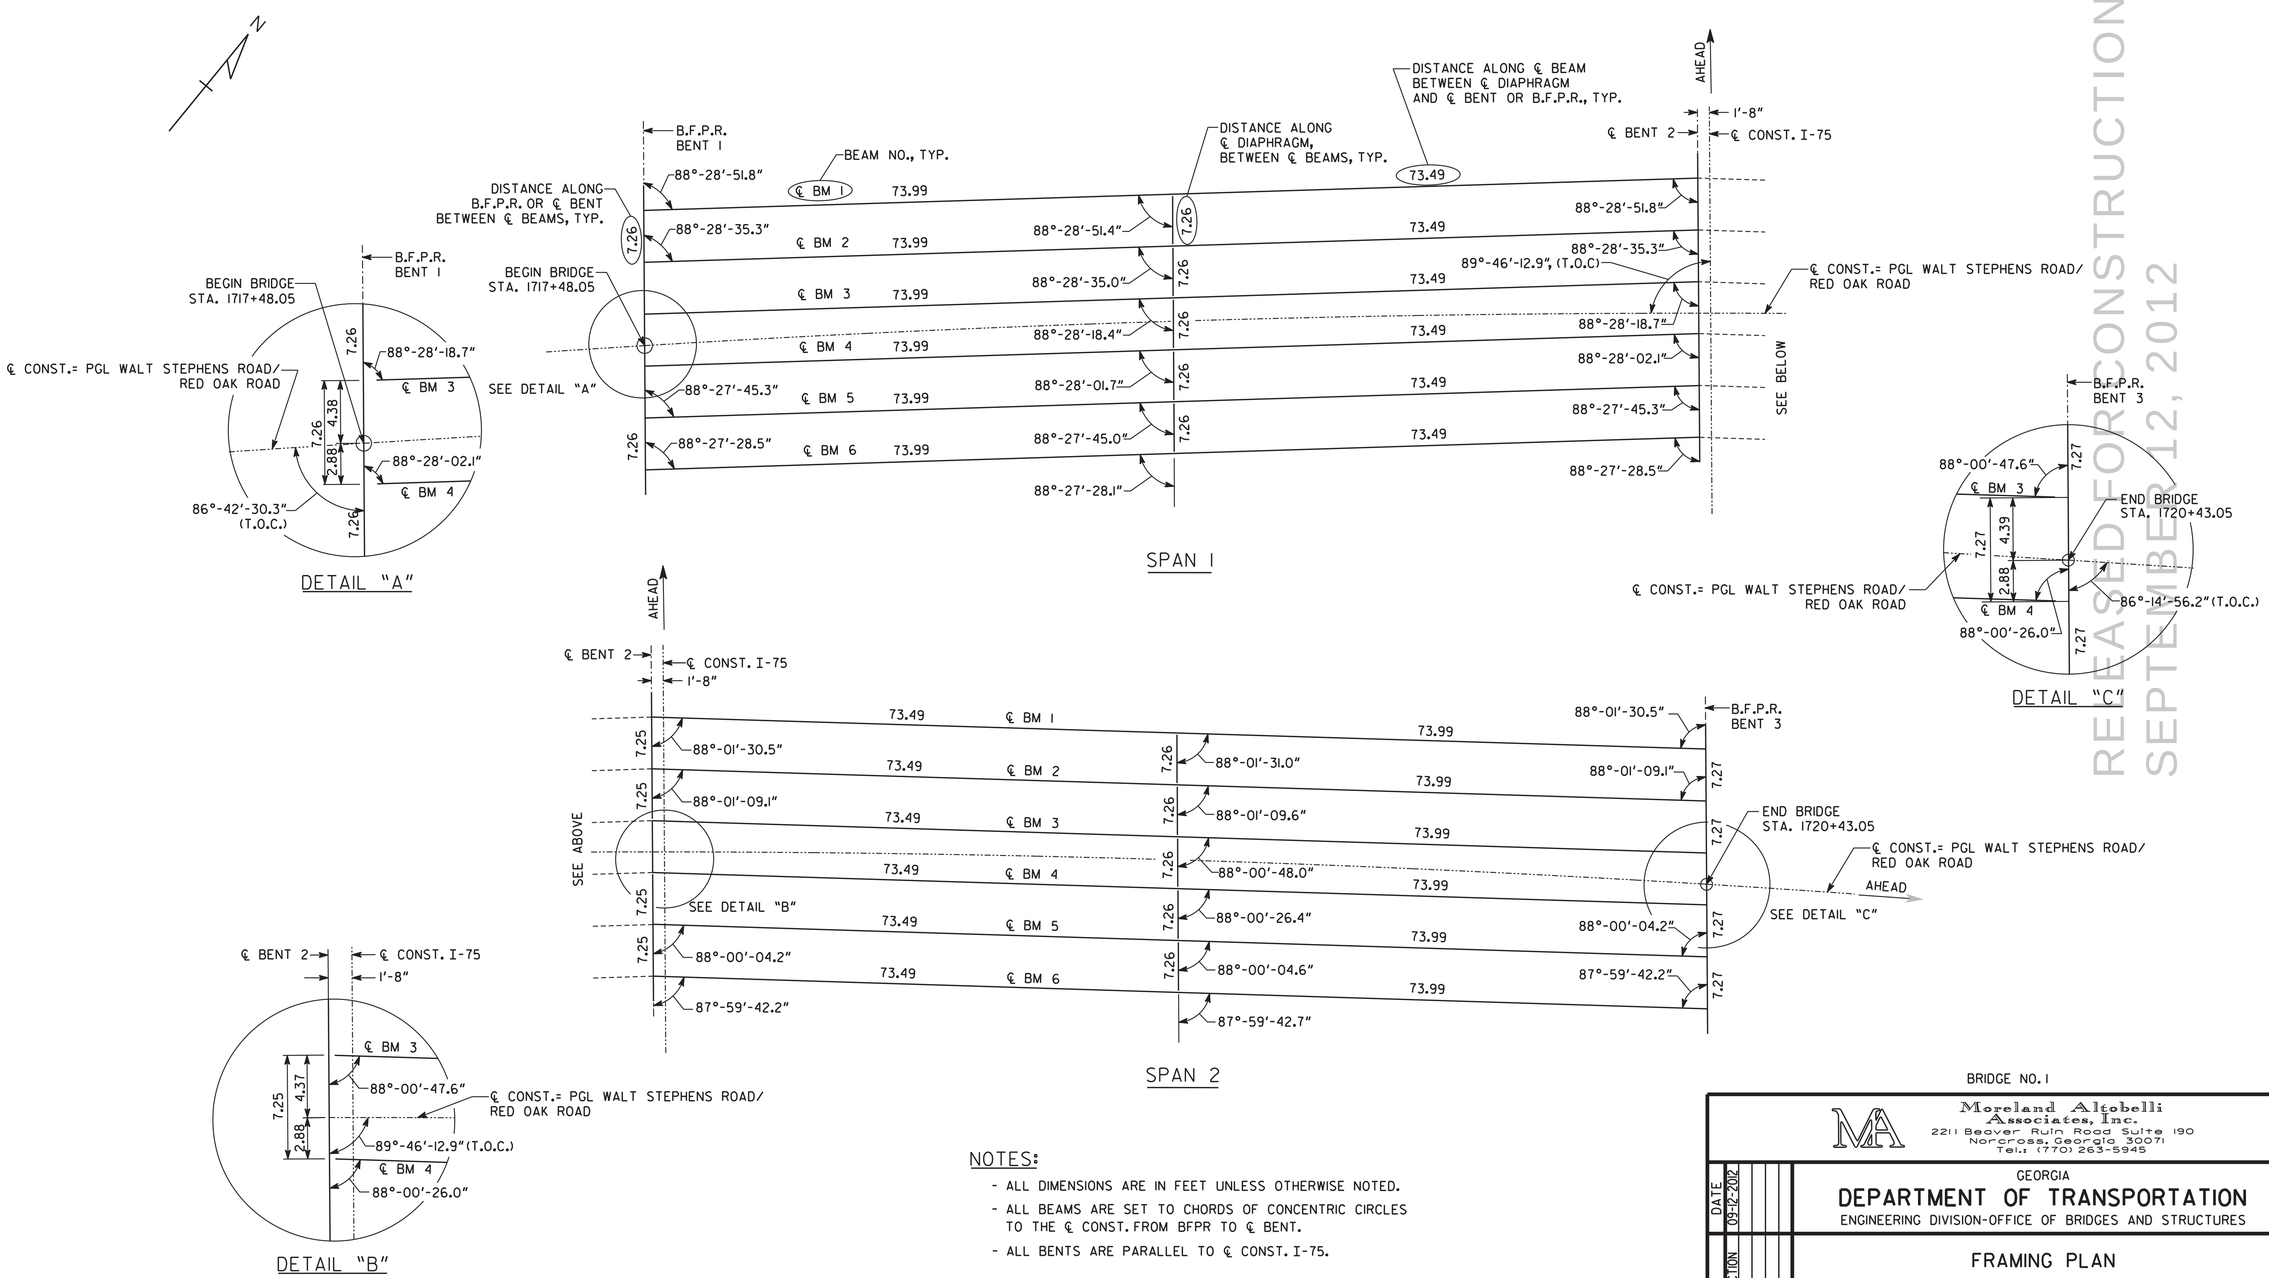

NOTES:

- ALL DIMENSIONS ARE IN FEET UNLESS OTHERWISE NOTED.
- ALL BEAMS ARE SET TO CHORDS OF CONCENTRIC CIRCLES TO THE ℄ CONST. FROM BFPR TO ℄ BENT.
- ALL BENTS ARE PARALLEL TO ℄ CONST. I-75.

1 INCH WHEN PRINTED FULL SIZE

RELEASED FOR CONSTRUCTION SEPTEMBER 12, 2012

BRIDGE NO. 1

Moreland Altobelli Associates, Inc.
2211 Beaver Ruin Road Suite 190
Norcross, Georgia 30071
Tel.: (770) 263-5945

GEORGIA
DEPARTMENT OF TRANSPORTATION
ENGINEERING DIVISION-OFFICE OF BRIDGES AND STRUCTURES

FRAMING PLAN
WALT STEPHENS ROAD OVER I-75
HENRY COUNTY P.I. 0010126

REVISIONS		BY	DATE
PHASE 2 CONSTRUCTION		JPM	09-12-2012

DRAWING NO. 35-07
BRIDGE SHEET 7 OF 13

SCALE : 1" = 10'-0" MAY 2012

DESIGNED	PEP	CHECKED	ENC/GSJ	REVIEWED	WMD
DRAWN	DAW	DESIGN GROUP	SWW	APPROVED	BFR

...\Bridge\Final\12DB01_0107fp.dgn 9/13/2012 12:04:43 PM