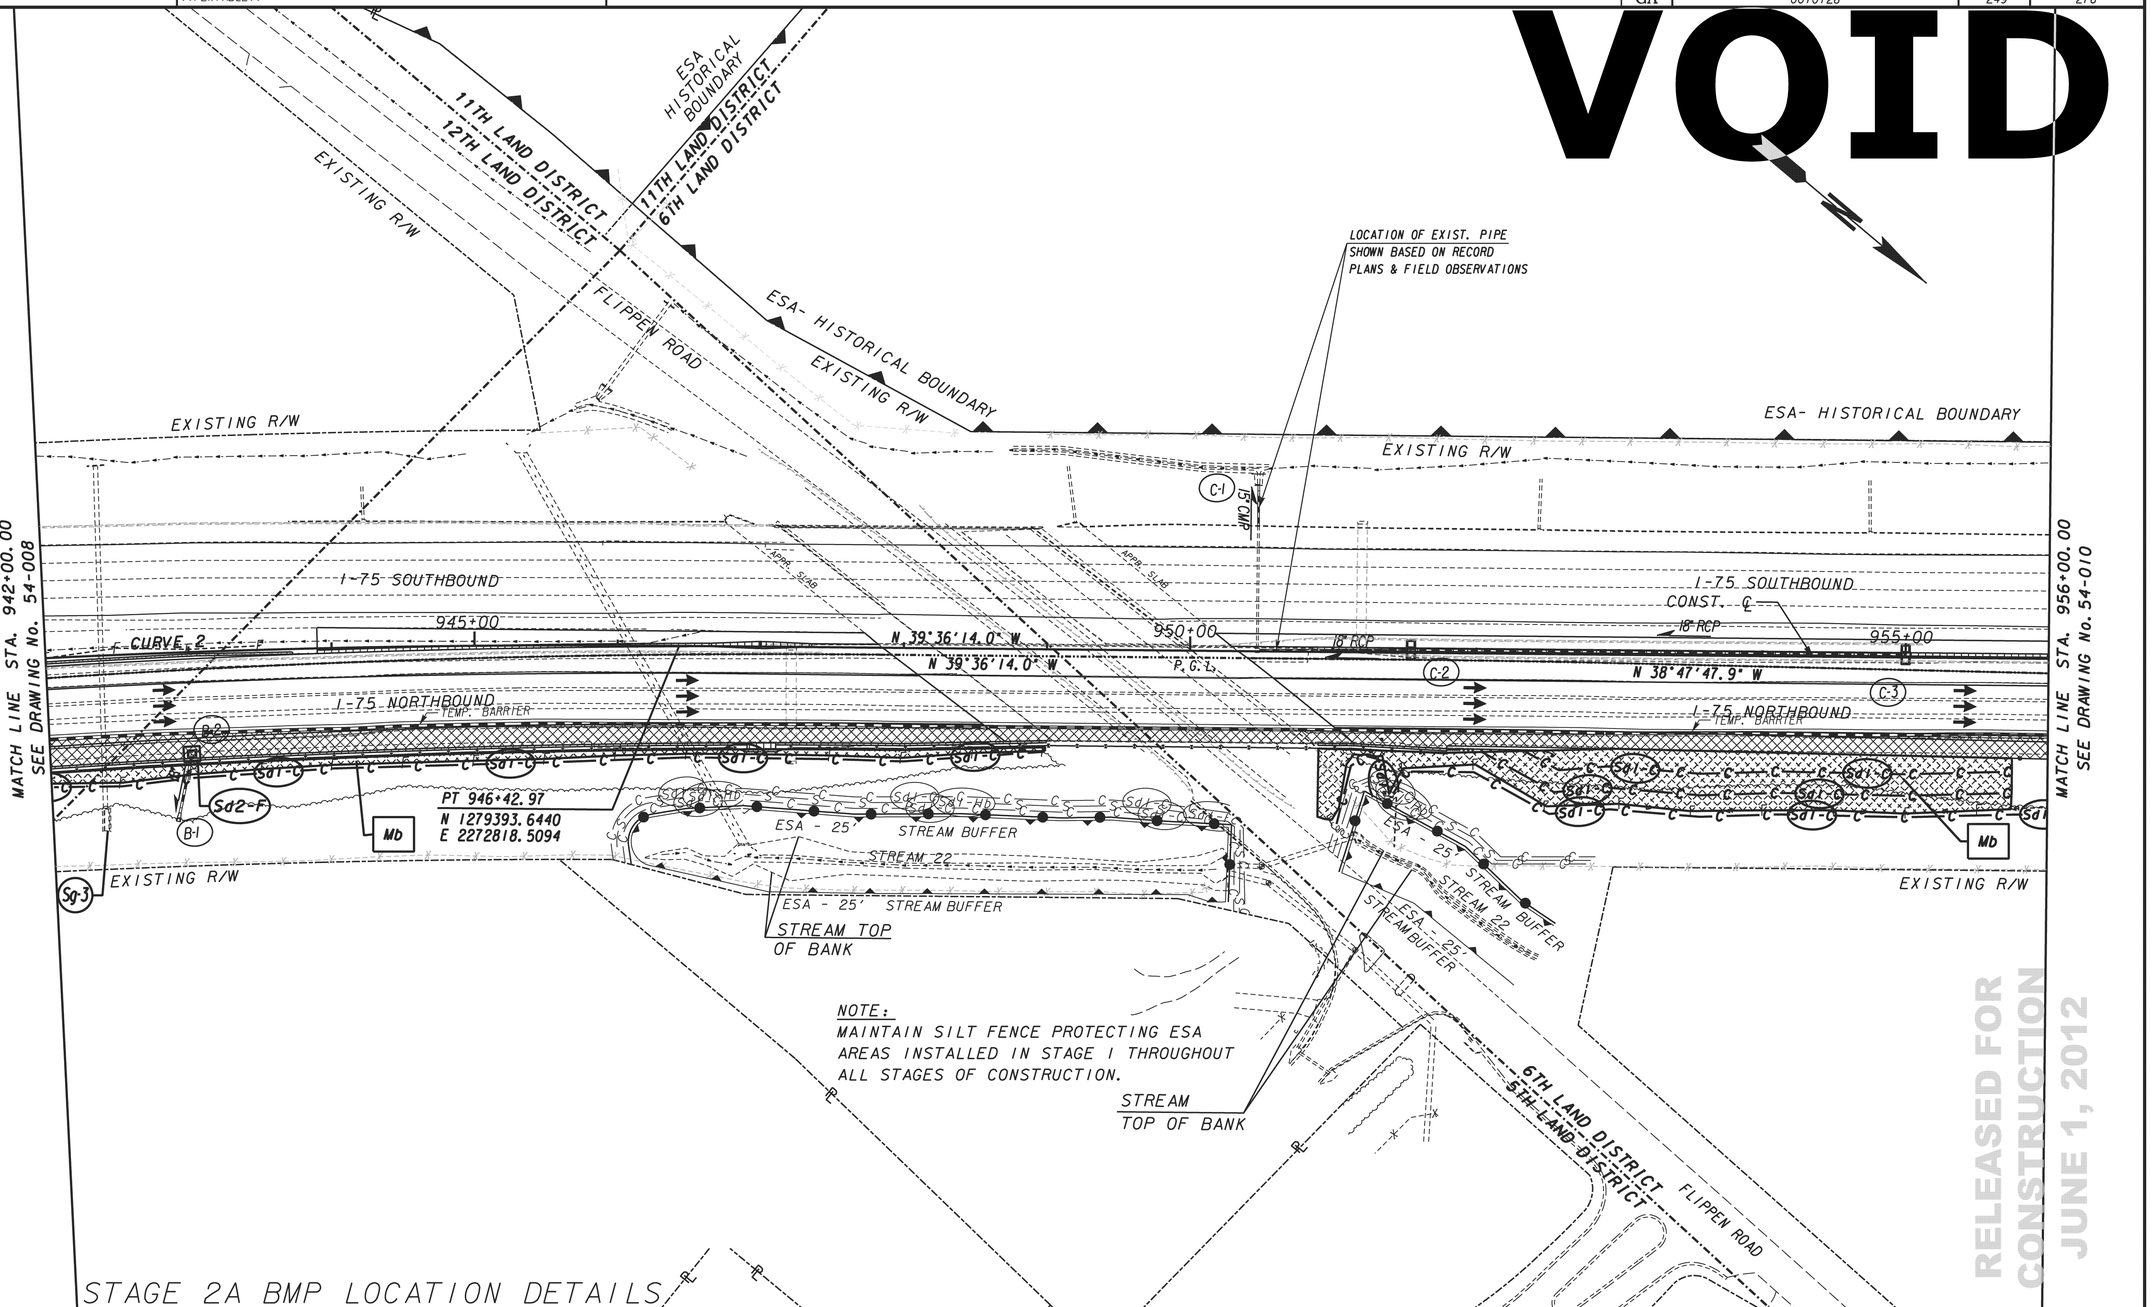

STAGE 2A BMP LOCATION DETAILS

LEGEND

- TRAFFIC THIS STAGE
- CURRENT STAGE CONSTRUCTION
- PREVIOUS STAGE CONSTRUCTION

Moreland Altobelli Associates, Inc.
(770) 263-5945
DESIGNED BY: NATASHA BROOKS
DRAWN BY: NATASHA BROOKS
CHECKED BY: M. J. SHEEHAN, P. E.
SUPERVISED BY: WILL SHEEHAN, P. E.

SCALE IN FEET
0 50 100 200

REVISION DATES

STATE OF GEORGIA
DEPARTMENT OF TRANSPORTATION
OFFICE: INNOVATIVE PROGRAM DELIVERY

BMP LOCATION DETAILS
I-75 NORTHBOUND AUXILIARY LANE PROJECT-PHASE I

STAGE 2A BMP

DRAWING No. 54-009

3/1/2007 GPLM