| DATE$$ | TIME$$ | $PRF$ | $DGN$ | STATE | PROJECT NUMBER | SHEET NO. | TOTAL SHEETS |
|---|---|---|---|---|---|---|---|
| $USER$ | | $$PENTABLE$$ | | GA | 0010126 | 250 | 278 |

VOID

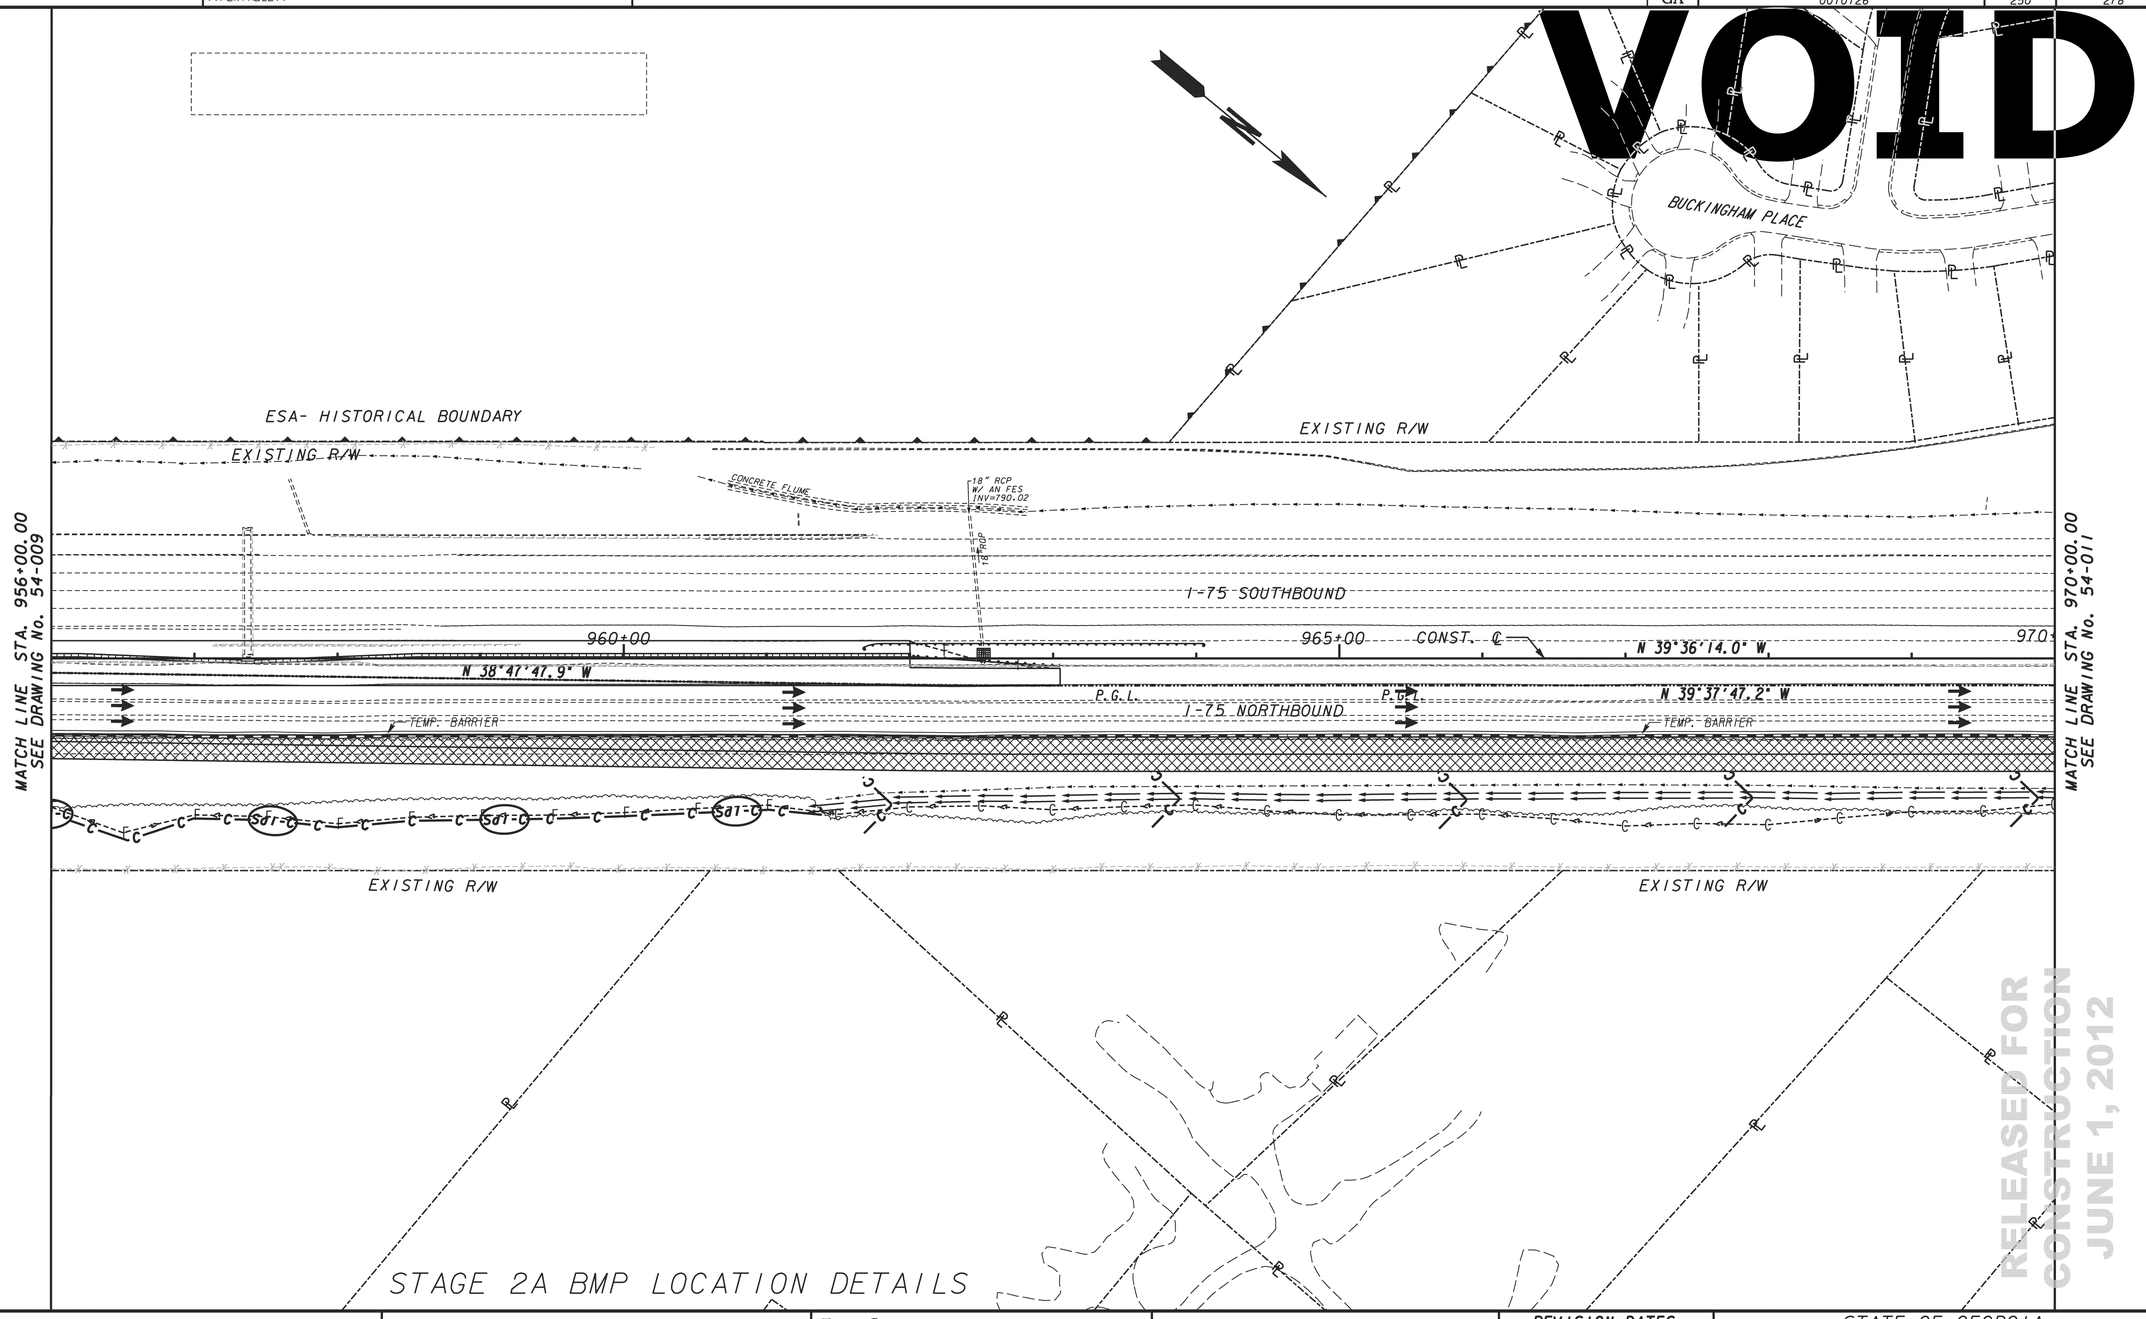


STAGE 2A BMP LOCATION DETAILS

RELEASED FOR CONSTRUCTION
JUNE 1, 2012

## LEGEND

- TRAFFIC THIS STAGE
- CURRENT STAGE CONSTRUCTION
- PREVIOUS STAGE CONSTRUCTION

3/1/2007 GPLN

Moreland Altobelli Associates, Inc.
(770) 263-5945

DESIGNED BY: NATASHA BROOKS
DRAWN BY: NATASHA BROOKS
CHECKED BY: M. J. SHEEHAN, P.E.
SUPERVISED BY: WILL SHEEHAN, P.E.

SCALE IN FEET
0 50 100 200

REVISION DATES

STATE OF GEORGIA
DEPARTMENT OF TRANSPORTATION
OFFICE: INNOVATIVE PROGRAM DELIVERY

**BMP LOCATION DETAILS**
I-75 NORTHBOUND AUXILIARY LANE PROJECT-PHASE I

STAGE 2A BMP

DRAWING No. 54-010

...\plans\0010126er2a_03.dgn 6/15/2012 10:10:18 AM