STATE	PROJECT NUMBER	SHEET NO.	TOTAL SHEETS
GA	0010126	252	278

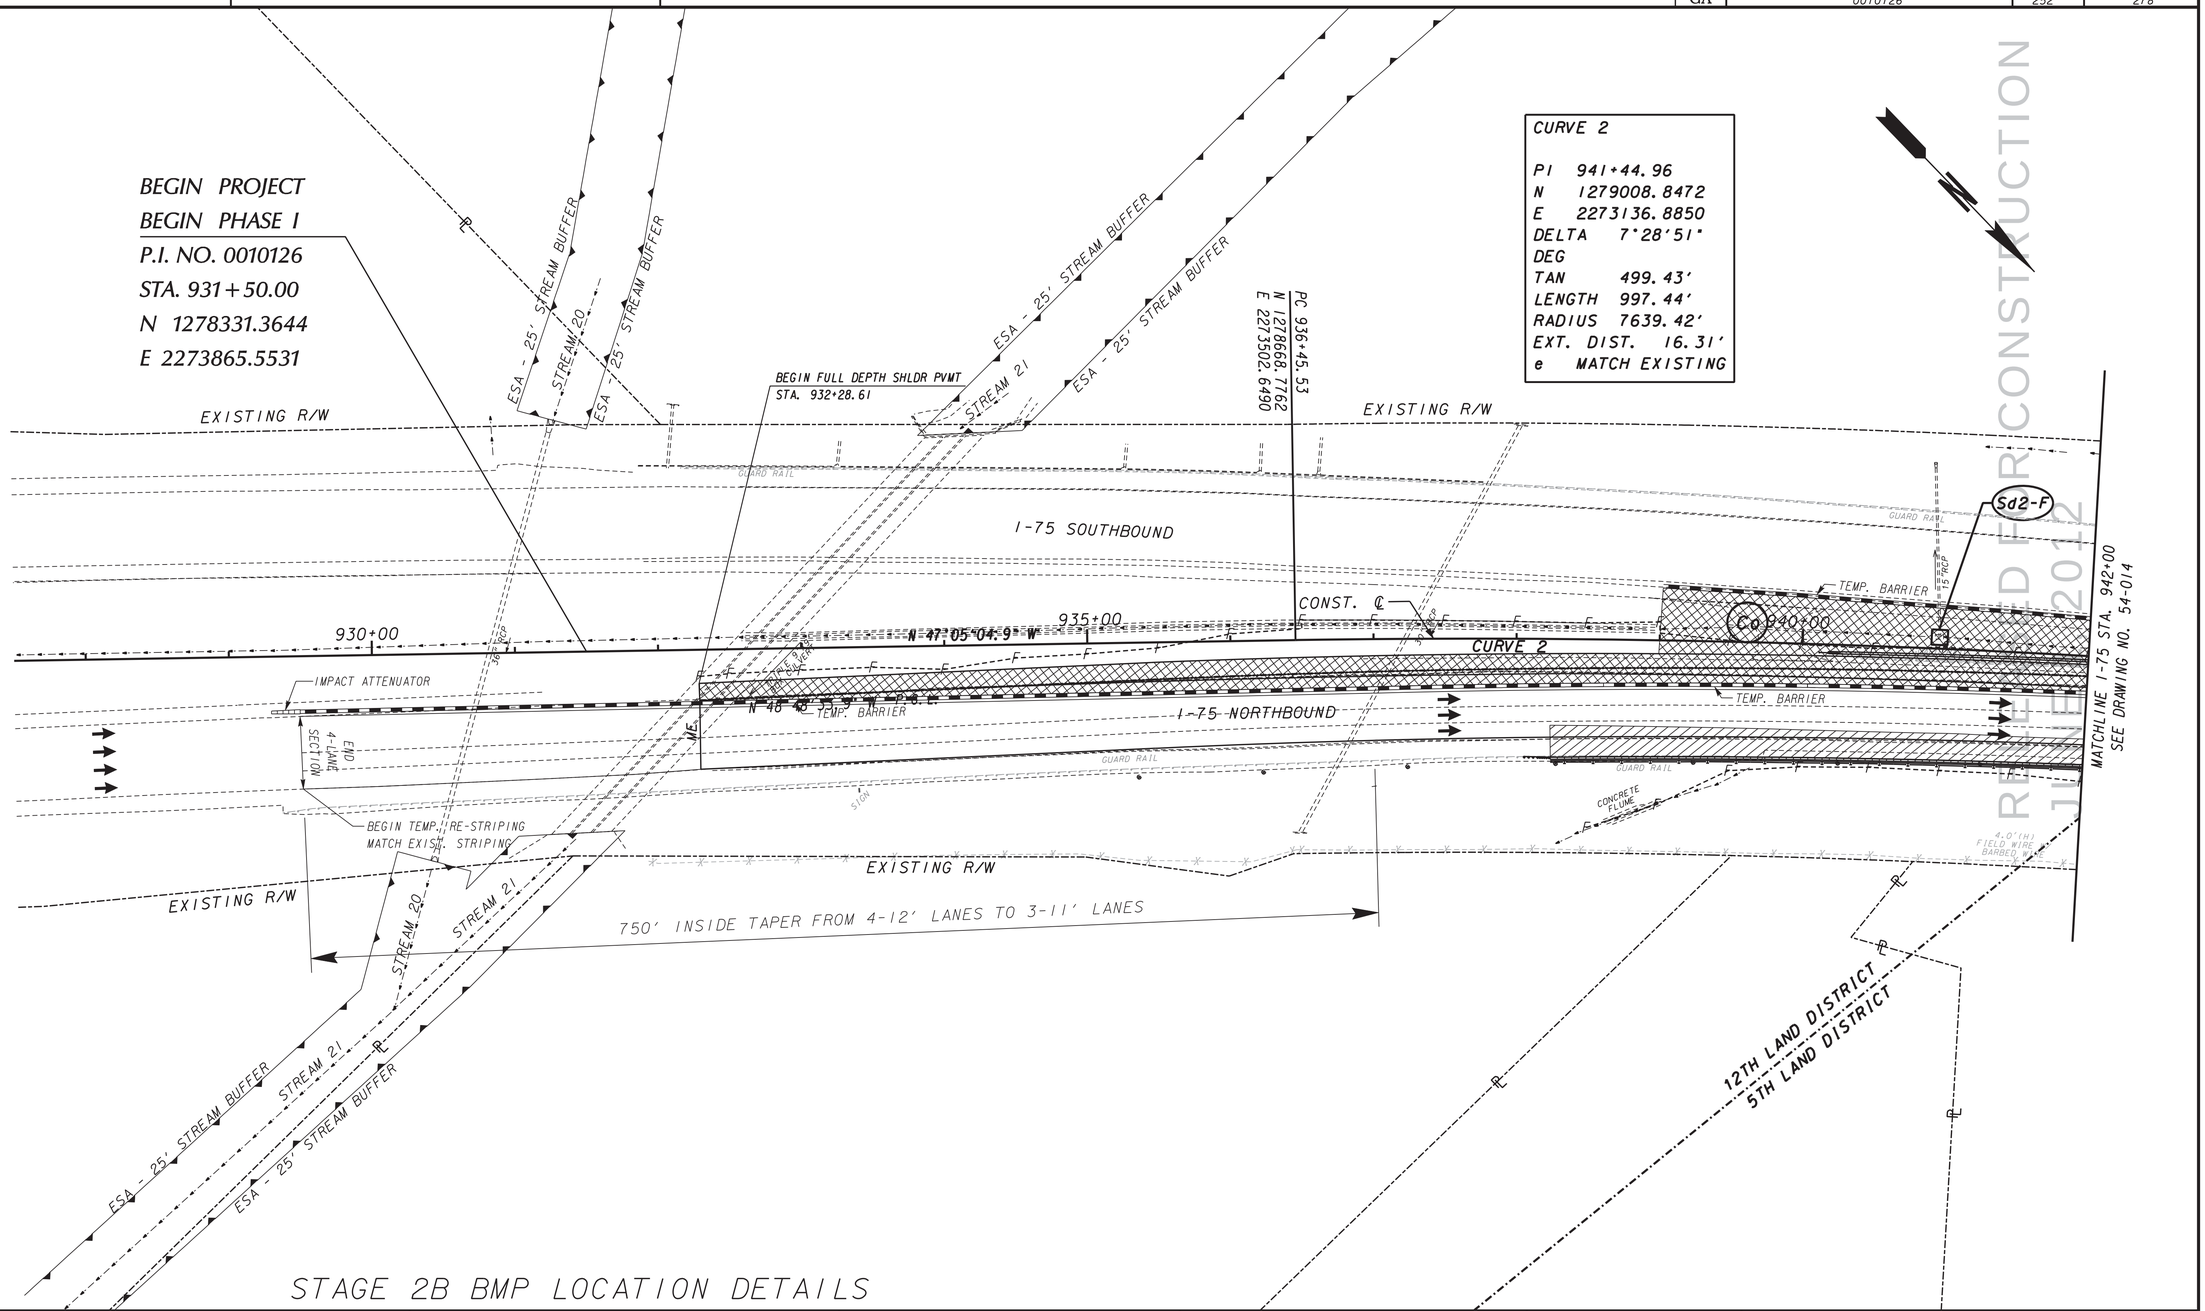

STAGE 2B BMP LOCATION DETAILS

LEGEND

- TRAFFIC THIS STAGE
- CURRENT STAGE CONSTRUCTION
- PREVIOUS STAGE CONSTRUCTION

Moreland Altobelli Associates, Inc.
(770) 263-5945

DESIGNED BY: NATASHA BROOKS
DRAWN BY: NATASHA BROOKS
CHECKED BY: M. J. SHEEHAN, P.E.
SUPERVISED BY: WILL SHEEHAN, P.E.

SCALE IN FEET
0 50 100 200

REVISION DATES		
06-05-2012		
09-12-2012		

STATE OF GEORGIA
DEPARTMENT OF TRANSPORTATION
OFFICE: INNOVATIVE PROGRAM DELIVERY

BMP LOCATION DETAILS

I-75 NORTHBOUND AUXILIARY LANE PROJECT-PHASE I

STAGE 2B BMP

DRAWING No. 54-011

RELEASED FOR CONSTRUCTION
7/12/2012

...\0010126ER2B_01_Phase1.dgn 9/13/2012 9:23:13 AM