STATE	PROJECT NUMBER	SHEET NO.	TOTAL SHEETS
GA	0010126	136A	278

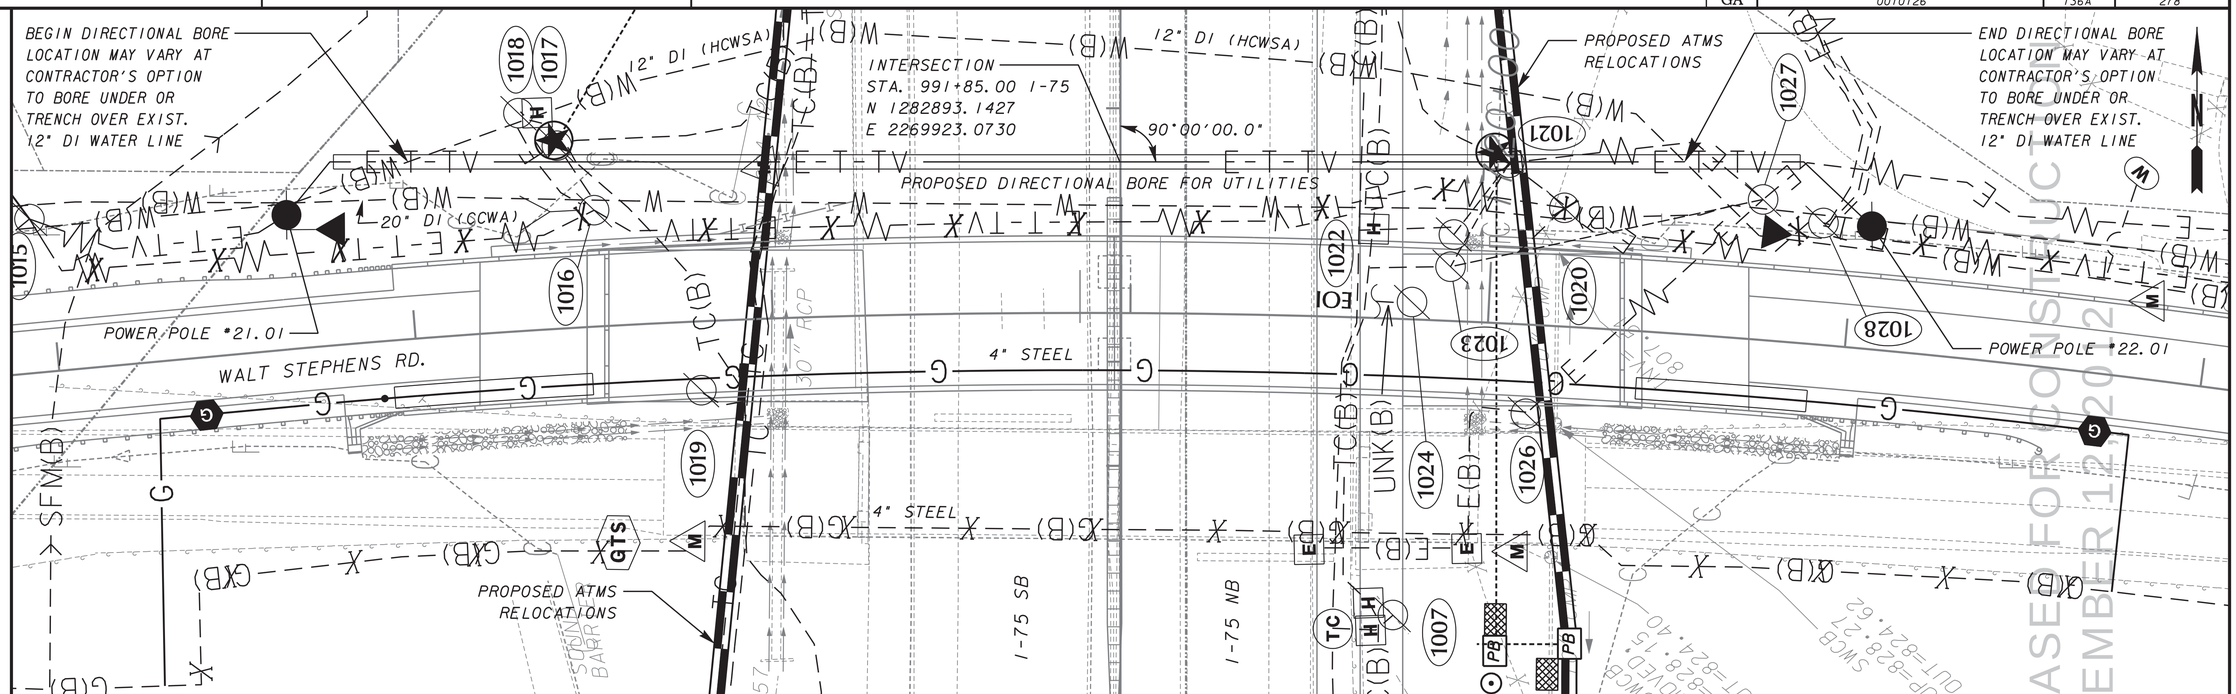

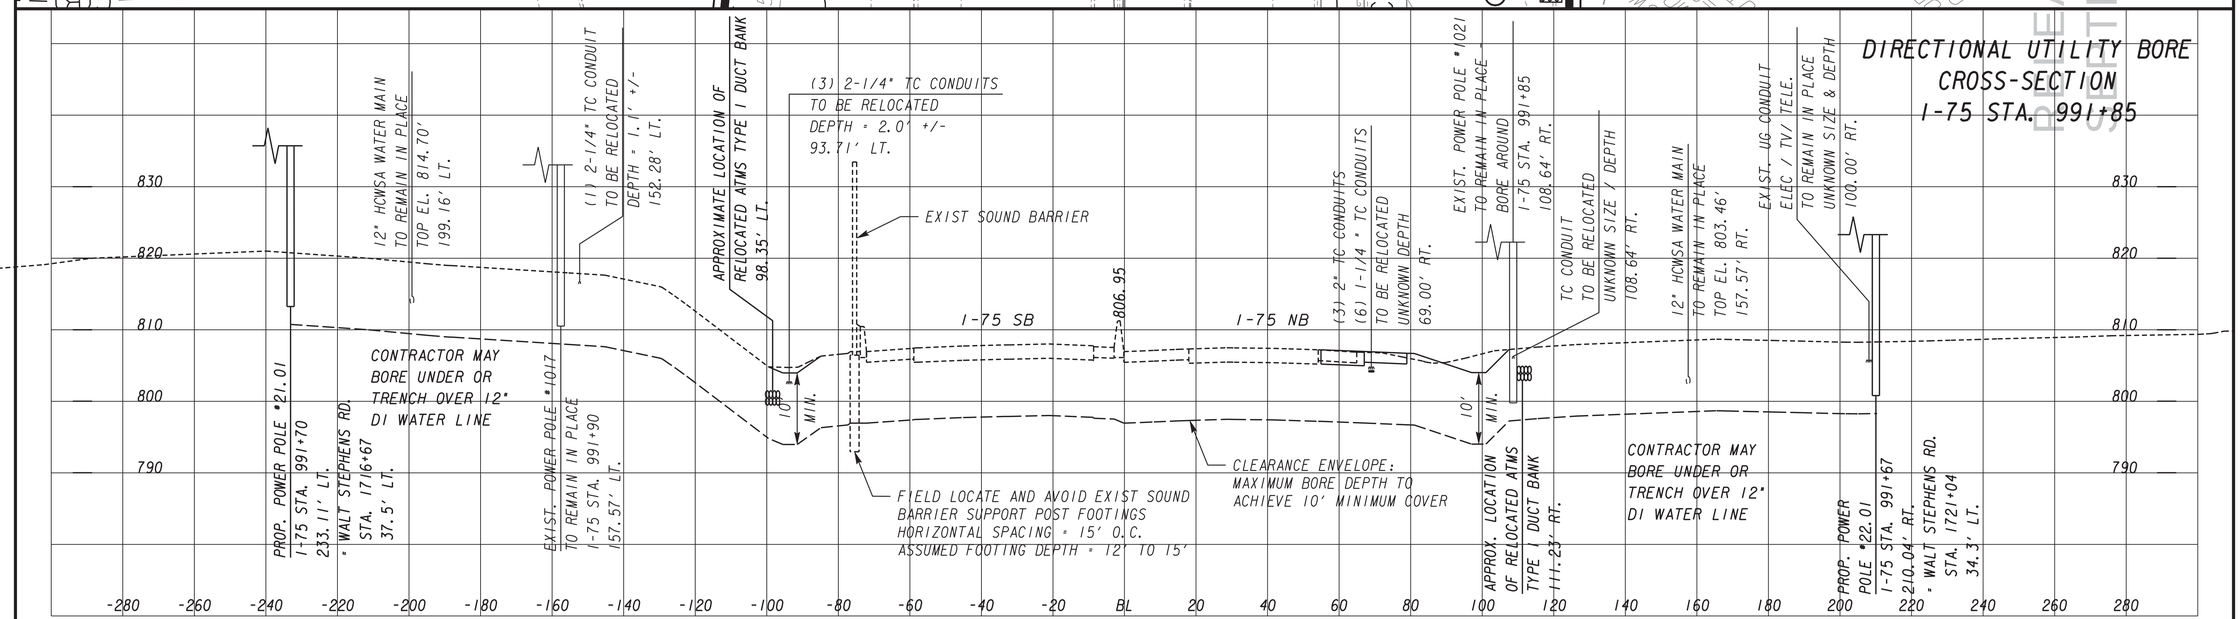

RELEASE FOR CONSTRUCTION
SEPTEMBER 12, 2012

Moreland Altobelli Associates, Inc.
(770) 263-5945

DESIGNED BY:	WILL SHEEHAN, P.E.
DRAWN BY:	WILL SHEEHAN, P.E.
CHECKED BY:	M.J. SHEEHAN, P.E.
SUPERVISED BY:	WILL SHEEHAN, P.E.

HORIZONTAL SCALE IN FEET
0 20 40 80

VERTICAL SCALE IN FEET
0 10 20 40

REVISION DATES
09-12-2012

STATE OF GEORGIA
DEPARTMENT OF TRANSPORTATION
OFFICE: INNOVATIVE PROGRAM DELIVERY

CROSS SECTION @ UTILITY BORE

I-75 NORTHBOUND AUXILLARY LANE PROJECT - PHASE 1A

DRAWING No. 24-08