STATE	PROJECT NUMBER	SHEET NO.	TOTAL SHEETS
GA.	0010126	163A	278

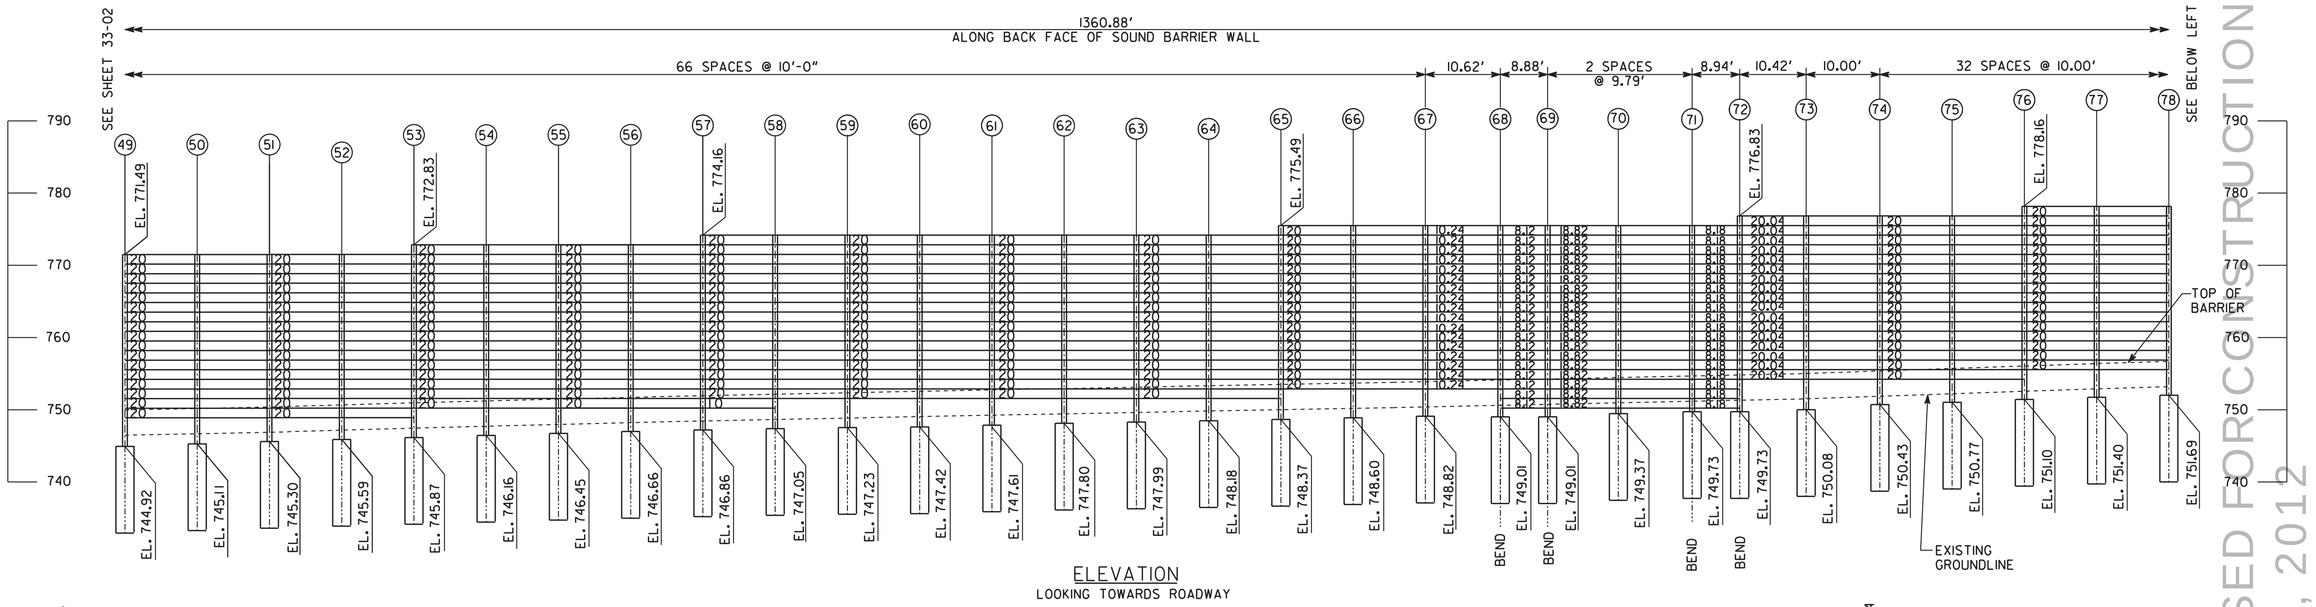

ELEVATION
LOOKING TOWARDS ROADWAY

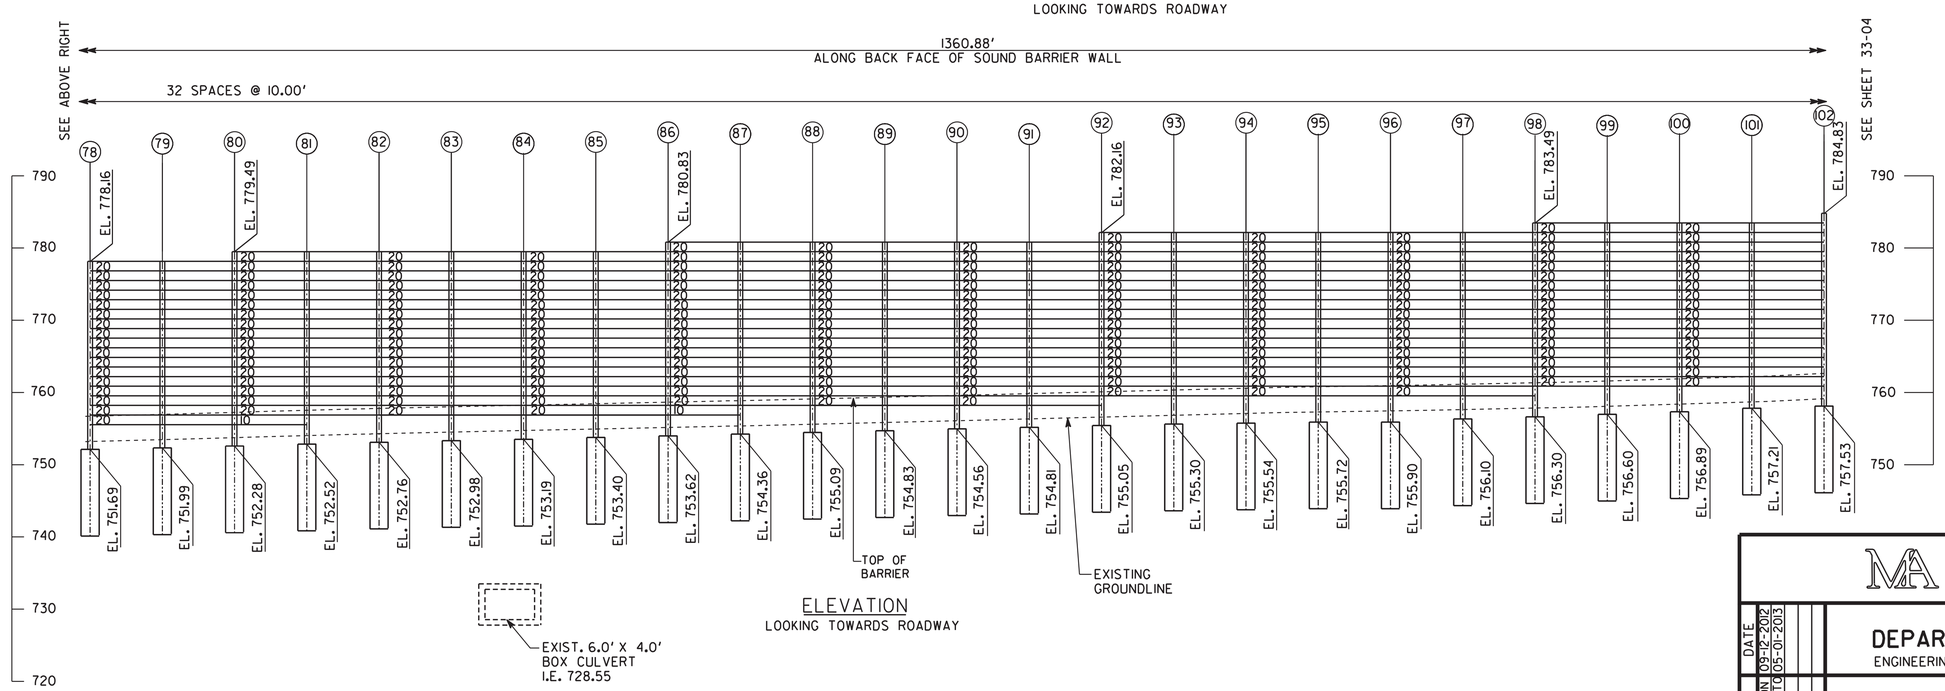

ELEVATION
LOOKING TOWARDS ROADWAY

SOUND BARRIER A

Moreland Altobelli Associates, Inc.
2211 Beaver Ruin Road Suite 190
Norcross, Georgia 30071
Tel.: (770) 263-5945

GEORGIA
DEPARTMENT OF TRANSPORTATION
ENGINEERING DIVISION-OFFICE OF BRIDGES AND STRUCTURES

REVISIONS		DATE
JPM	PHASE 2 CONSTRUCTION	09-12-2012
JPM	INCORPORATE SHEET INTO PLAN SET	05-01-2013

SOUND BARRIER A ENVELOPE (2)
I-75 OVER FLIPPEN ROAD
HENRY COUNTY P.I. 0010126

SCALE : 1" = 10'-0" SEPTEMBER 2012

DRAWING NO. 33-03
WALL SHEET 3 OF 9

DESIGNED	ENC	CHECKED	QSJ	REVIEWED	WMD
DRAWN	DAW	DESIGN GROUP	SWW	APPROVED	BFR

1 INCH WHEN PRINTED FULL SIZE

RELEASED FOR CONSTRUCTION
JUNE 1, 2012