DATE$$$	TIME$$$	PRF	DGN	STATE	PROJECT NUMBER	SHEET NO.	TOTAL SHEETS
$USER$		$$PENTABLE$$		GA	0010126 (PHASE 2)	269C	278

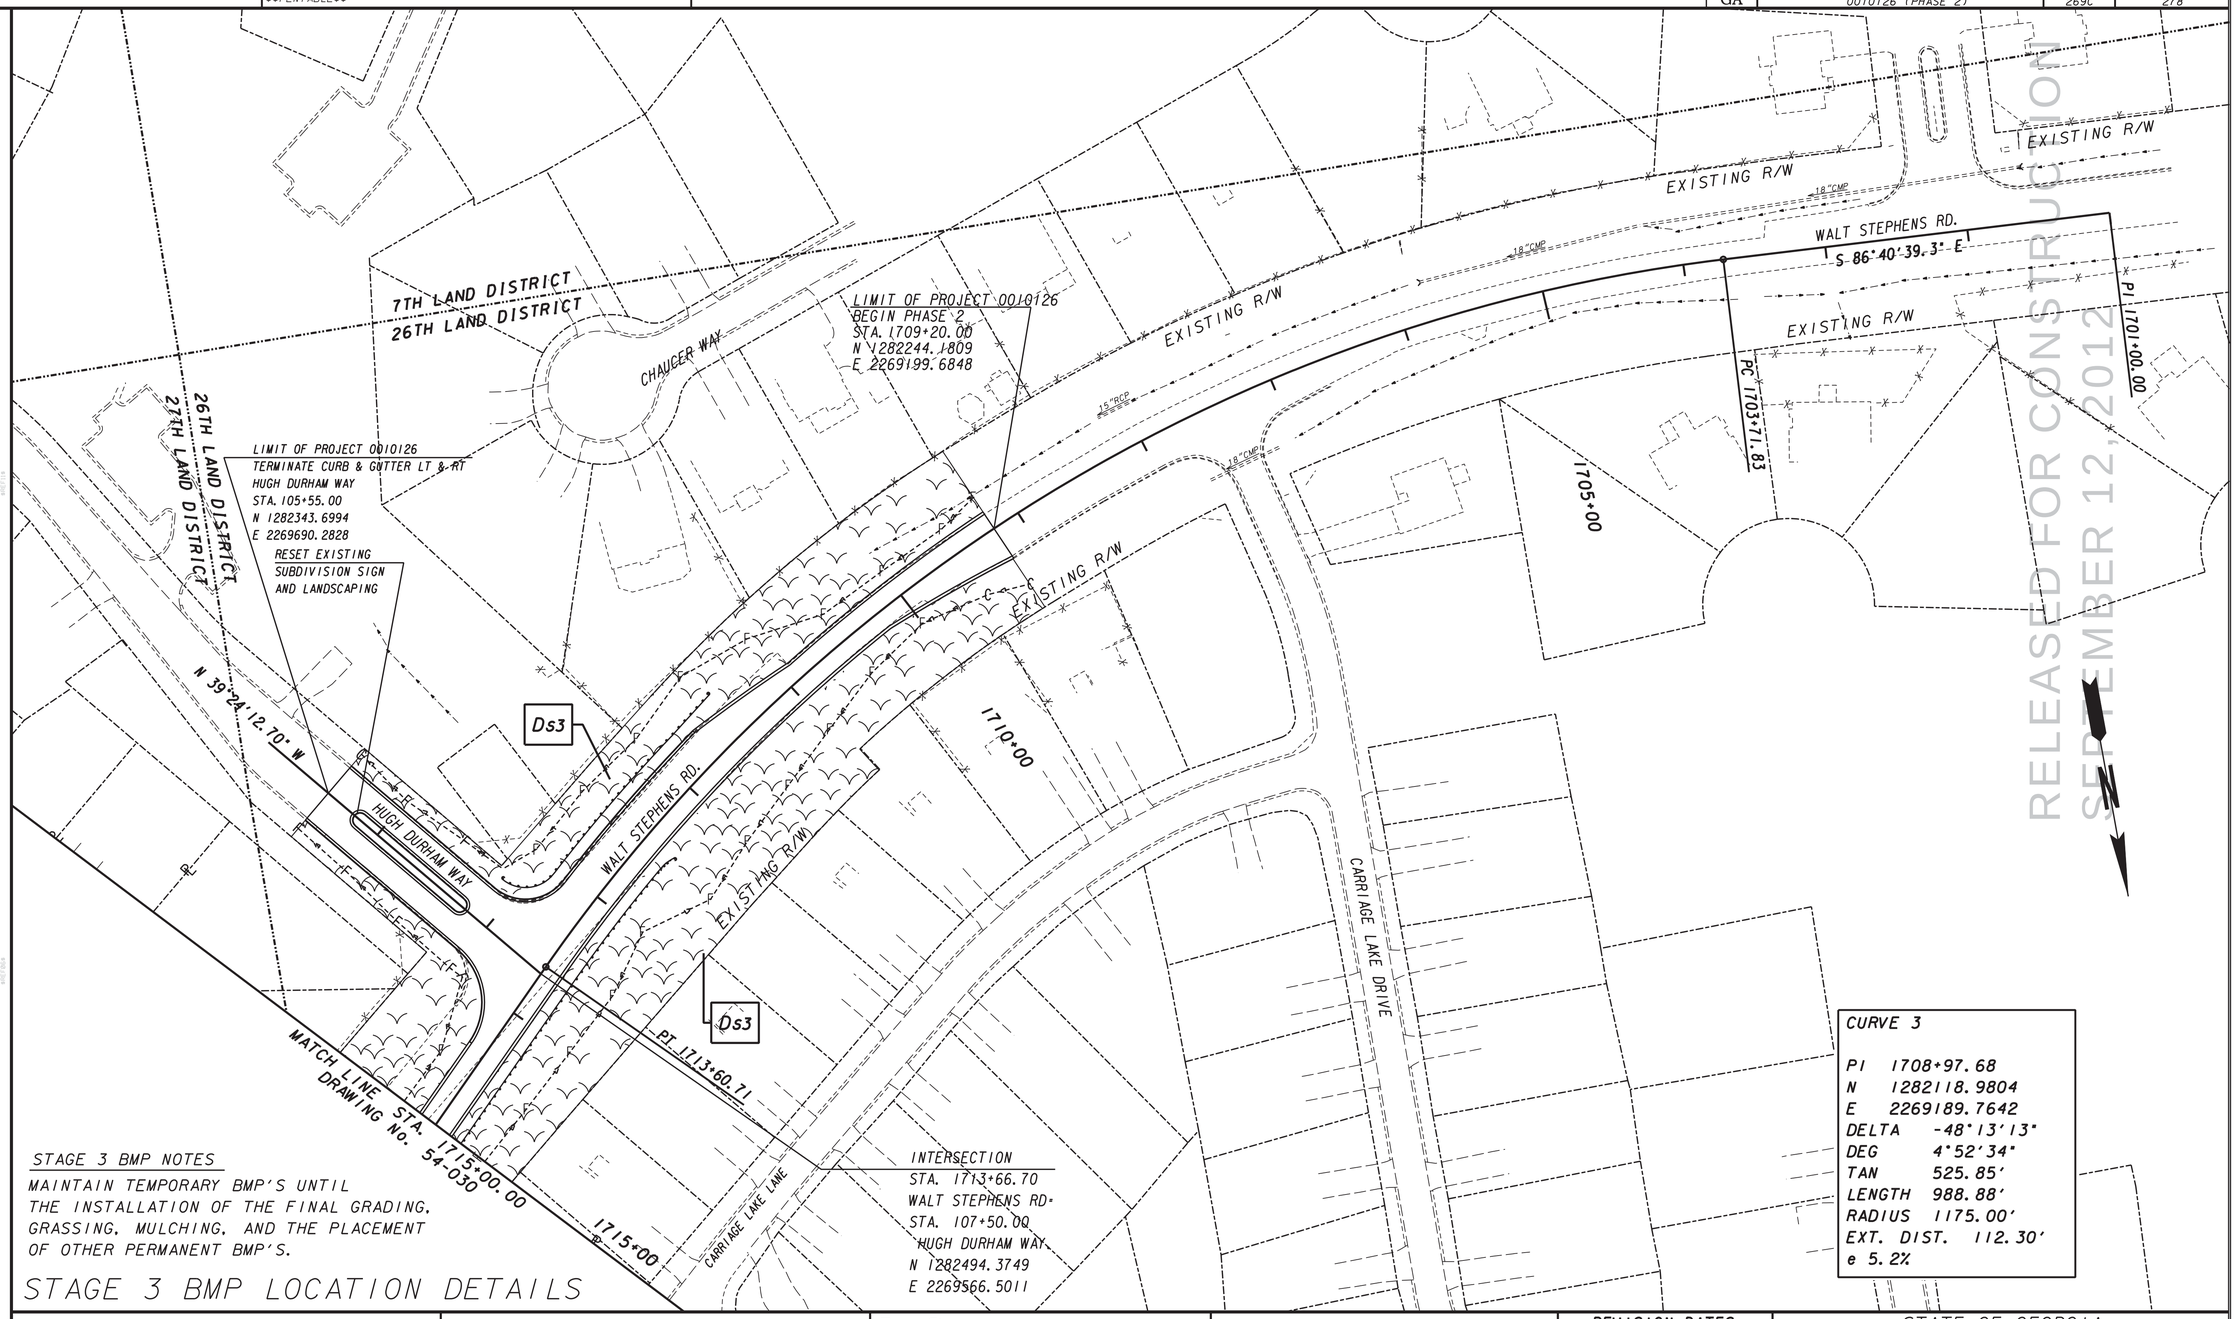

STAGE 3 BMP NOTES

MAINTAIN TEMPORARY BMP'S UNTIL THE INSTALLATION OF THE FINAL GRADING, GRASSING, MULCHING, AND THE PLACEMENT OF OTHER PERMANENT BMP'S.

INTERSECTION
STA. 1713+66.70
WALT STEPHENS RD.
STA. 107+50.00
HUGH DURHAM WAY
N 1282494.3749
E 2269566.5011

CURVE 3

PI	1708+97.68
N	1282118.9804
E	2269189.7642
DELTA	-48°13'13"
DEG	4°52'34"
TAN	525.85'
LENGTH	988.88'
RADIUS	1175.00'
EXT. DIST.	112.30'
e	5.2%

STAGE 3 BMP LOCATION DETAILS

PROPERTY AND EXISTING R/W LINE
REQUIRED R/W LINE
CONSTRUCTION LIMITS
EASEMENT FOR CONSTR & MAINTENANCE OF SLOPES
EASEMENT FOR CONSTR OF SLOPES
EASEMENT FOR CONSTR OF DRIVES

BEGIN LIMIT OF ACCESS.....BLA
END LIMIT OF ACCESS.....ELA
LIMIT OF ACCESS
REQ'D R/W & LIMIT OF ACCESS

Moreland Altobelli Associates, Inc.
(770) 263-5945

DESIGNED BY: NATASHA BROOKS
DRAWN BY: NATASHA BROOKS
CHECKED BY: M. J. SHEEHAN, P.E.
SUPERVISED BY: WILL SHEEHAN, P.E.

SCALE IN FEET
0 50 100 200

REVISION DATES
09-12-2012

STATE OF GEORGIA
DEPARTMENT OF TRANSPORTATION
OFFICE: INNOVATIVE PROGRAM DELIVERY

BMP LOCATION DETAILS

I-75 NORTHBOUND AUXILIARY LANE PROJECT-PHASE 2
WALT STEPHENS RD.
STA. 1709+20 TO 1715+00

DRAWING No. 54-031

3/11/2007 GPLN

...\Plans\0010126ER3_06_Phase2.dgn 9/13/2012 11:01:30 AM