STATE	PROJECT NUMBER	SHEET NO.	TOTAL SHEETS
GA.	0010194	318	622

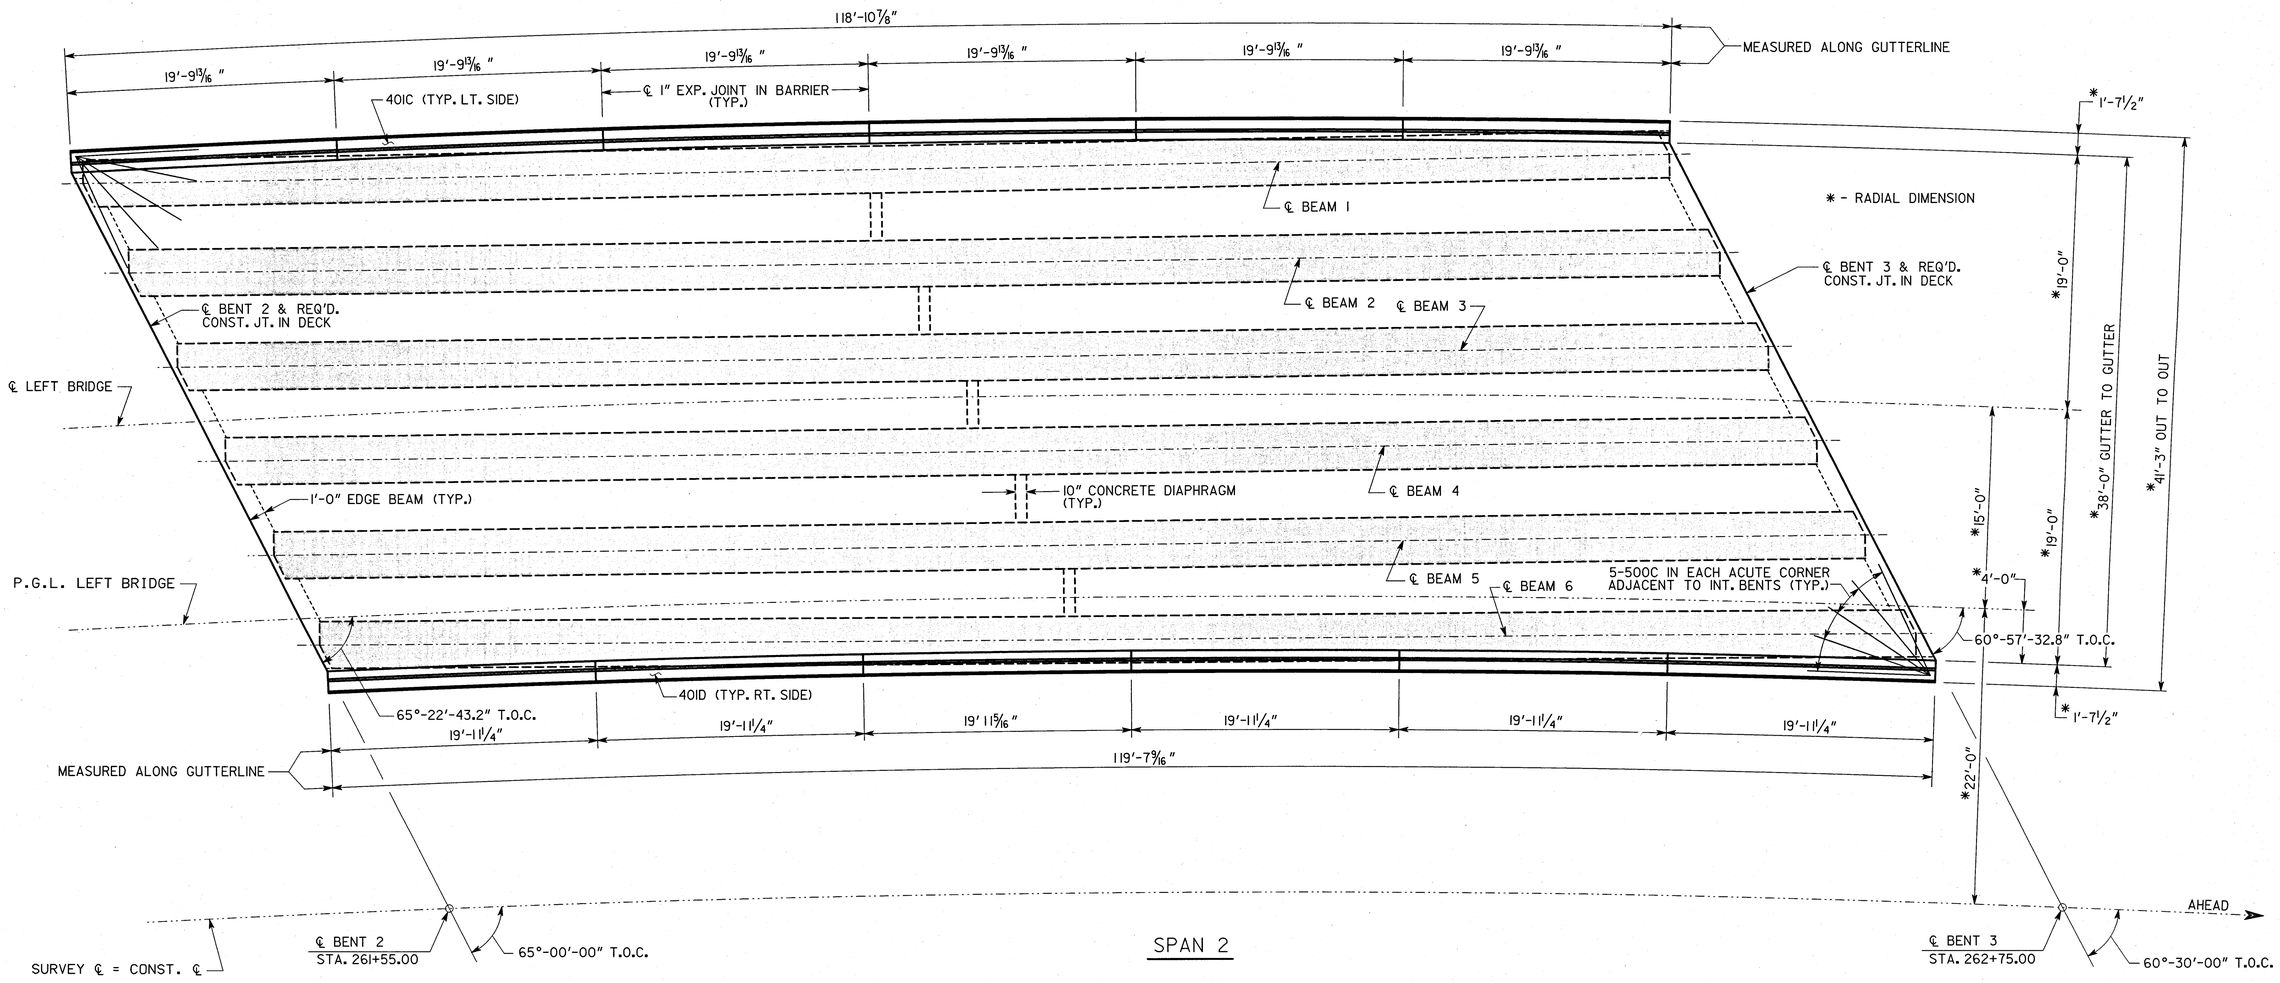

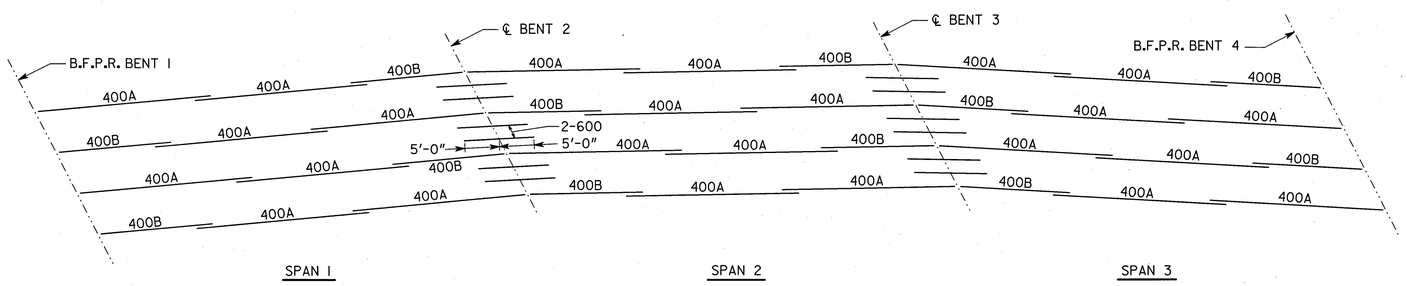

SLAB REINFORCEMENT SCHEMATIC
400 BAR DETAIL
NO SCALE

THE 400 SERIES BARS SHALL BE ALTERNATED AS SHOWN.
THE MIN. LAP FOR THE 400 SERIES BARS SHALL BE 1'-6". TWO 600 BARS SHALL BE PLACED BETWEEN EACH PAIR OF 400 BARS IN TOP OF SLAB OVER INTERMEDIATE BENTS.

BRIDGE NO. 2 LEFT

GEORGIA
DEPARTMENT OF TRANSPORTATION
ENGINEERING DIVISION-OFFICE OF BRIDGES AND STRUCTURES

SUPERSTRUCTURE DETAILS (SPAN 2)
S.R. 962 (U.S. 129, CLEVELAND WEST BYPASS)
OVER TESNATEE CREEK
WHITE COUNTY 0010194

SCALE: 3/16" = 1'-0" (UNLESS NOTED) JULY 2013

DRAWING NO. 35-035
BRIDGE SHEET 4 OF 27

REVISIONS | DATE | BY

DESIGNED KMS | CHECKED DDF | REVIEWED DLC/WMD
DRAWN WMC | DESIGN GROUP DDF | APPROVED BFR

1 INCH WHEN PRINTED FULL SIZE

FILENAME: W0010194B2.DGN

7/23/2013 9:30:48 AM
u:\Mark's Drawing Files\w0010194b2.dgn
..\w0010194b2.dgn 7/23/2013 9:30:48 AM