COUNTY	PROJECT NUMBER	SHEET NO.	TOTAL SHEETS
COBB	P.I. NO. 0010196	13	96

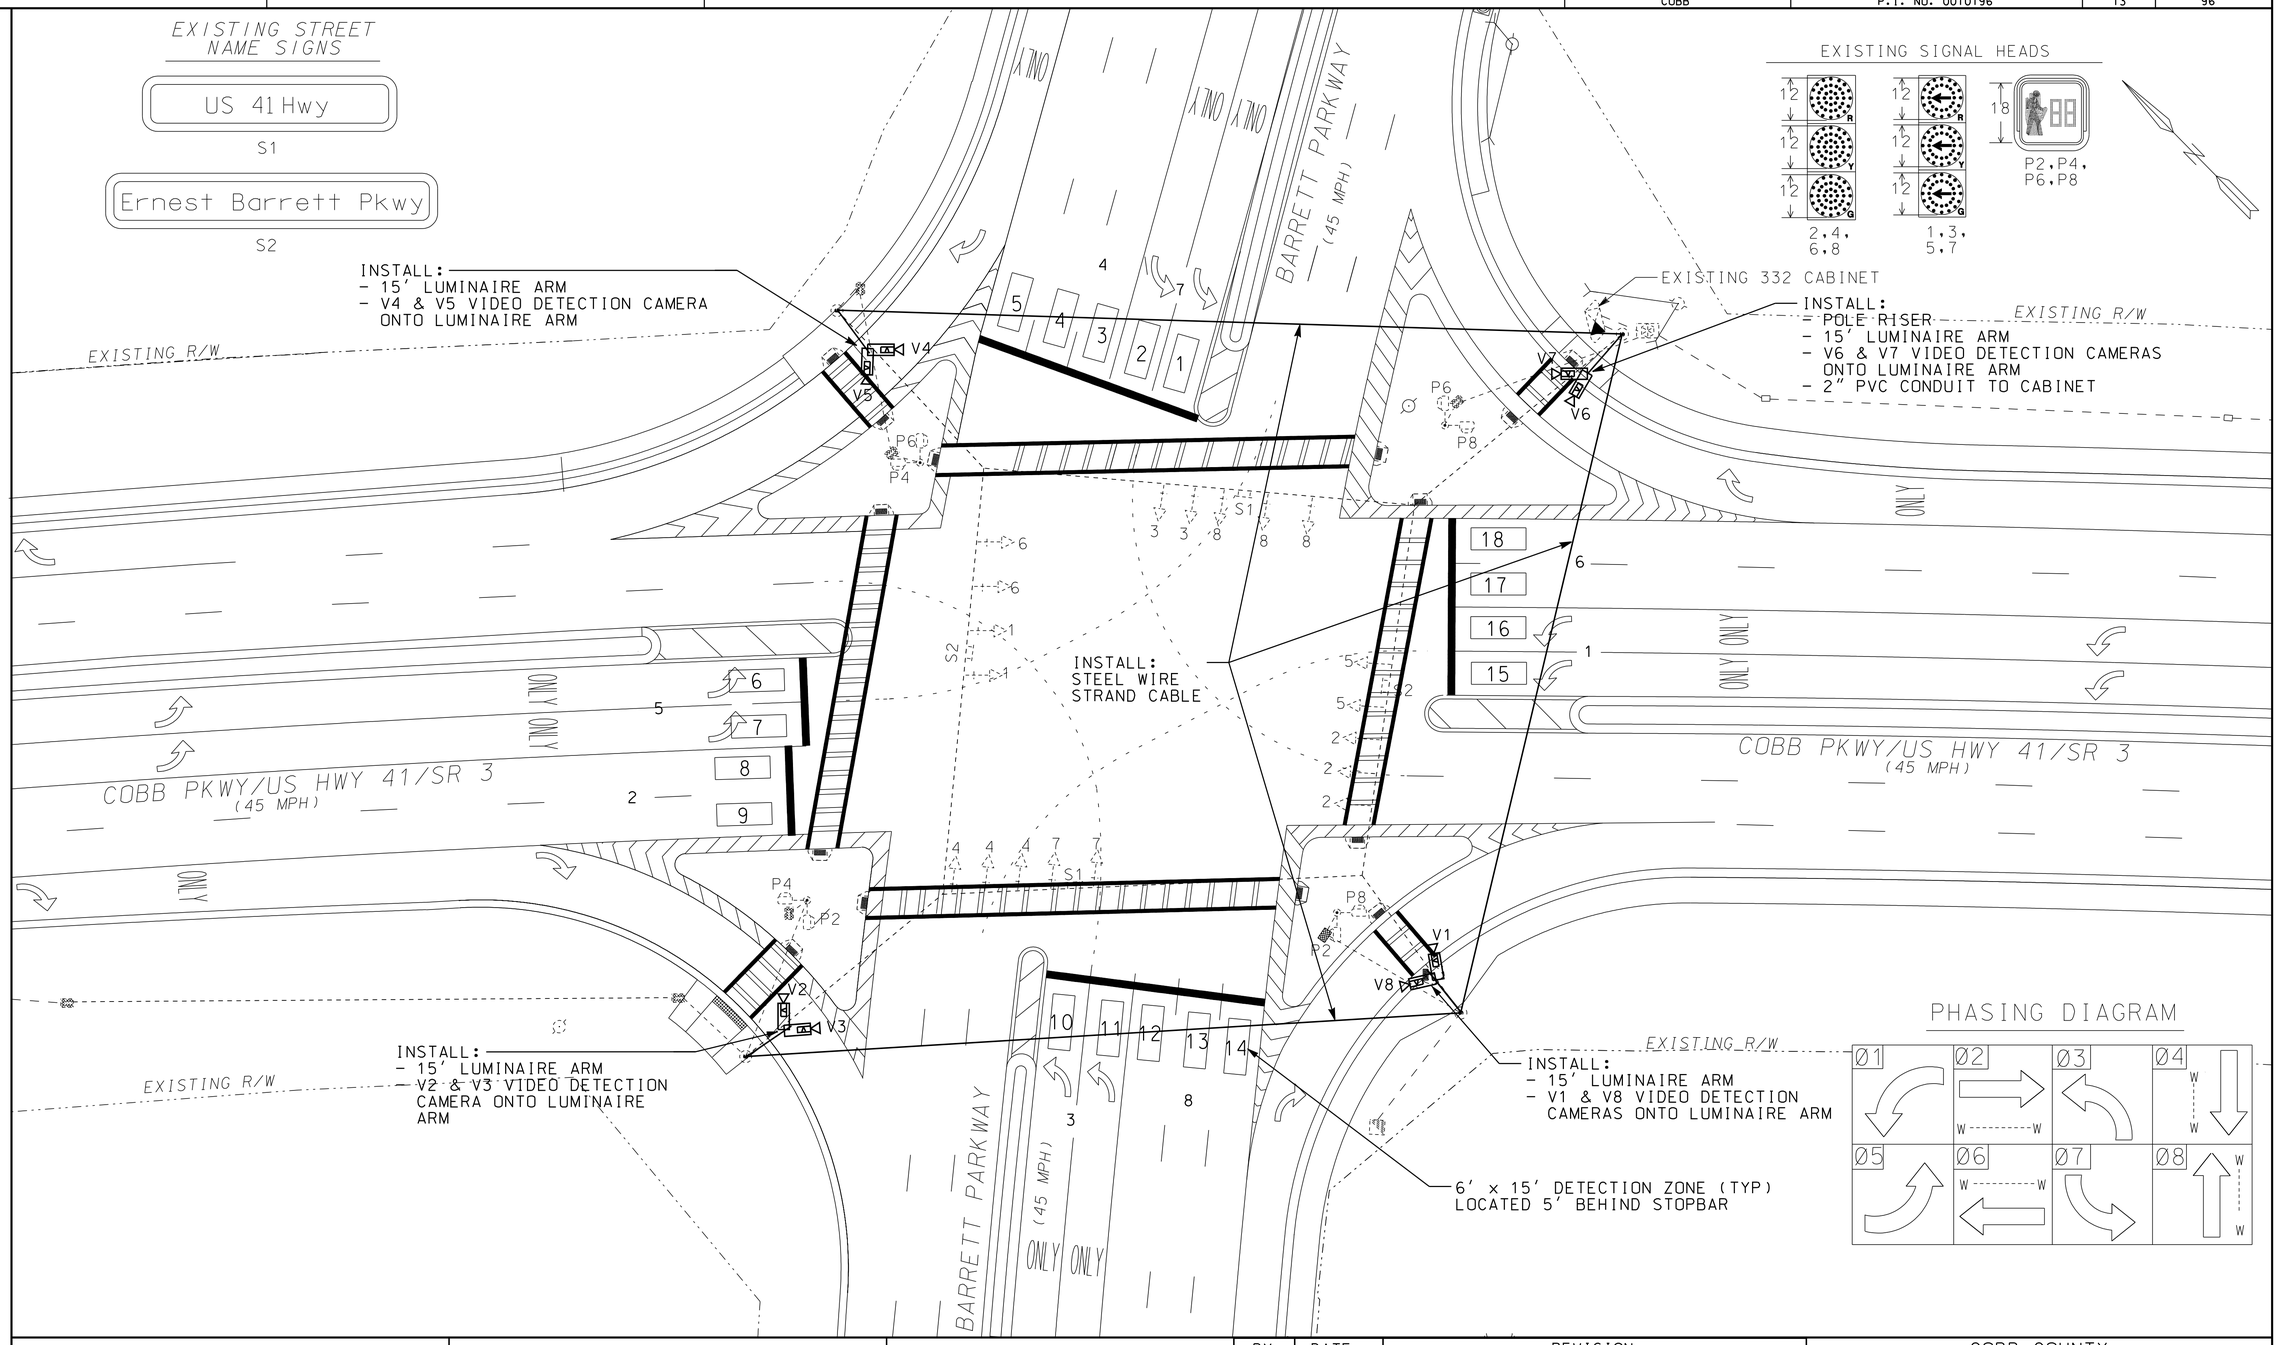

SCALE: 1" = 20'

BY	DATE	REVISION

COBB COUNTY
DEPARTMENT OF TRANSPORTATION

OFFICE:

SIGNAL PLANS
COBB PKWY (US 41/SR 3) @
ERNEST BARRETT PKWY
INTERSECTION 3

DRAWING No.
27-003

GPLN