COUNTY	PROJECT NUMBER	SHEET NO.	TOTAL SHEETS
COBB	P.I. NO. 0010196	20	96

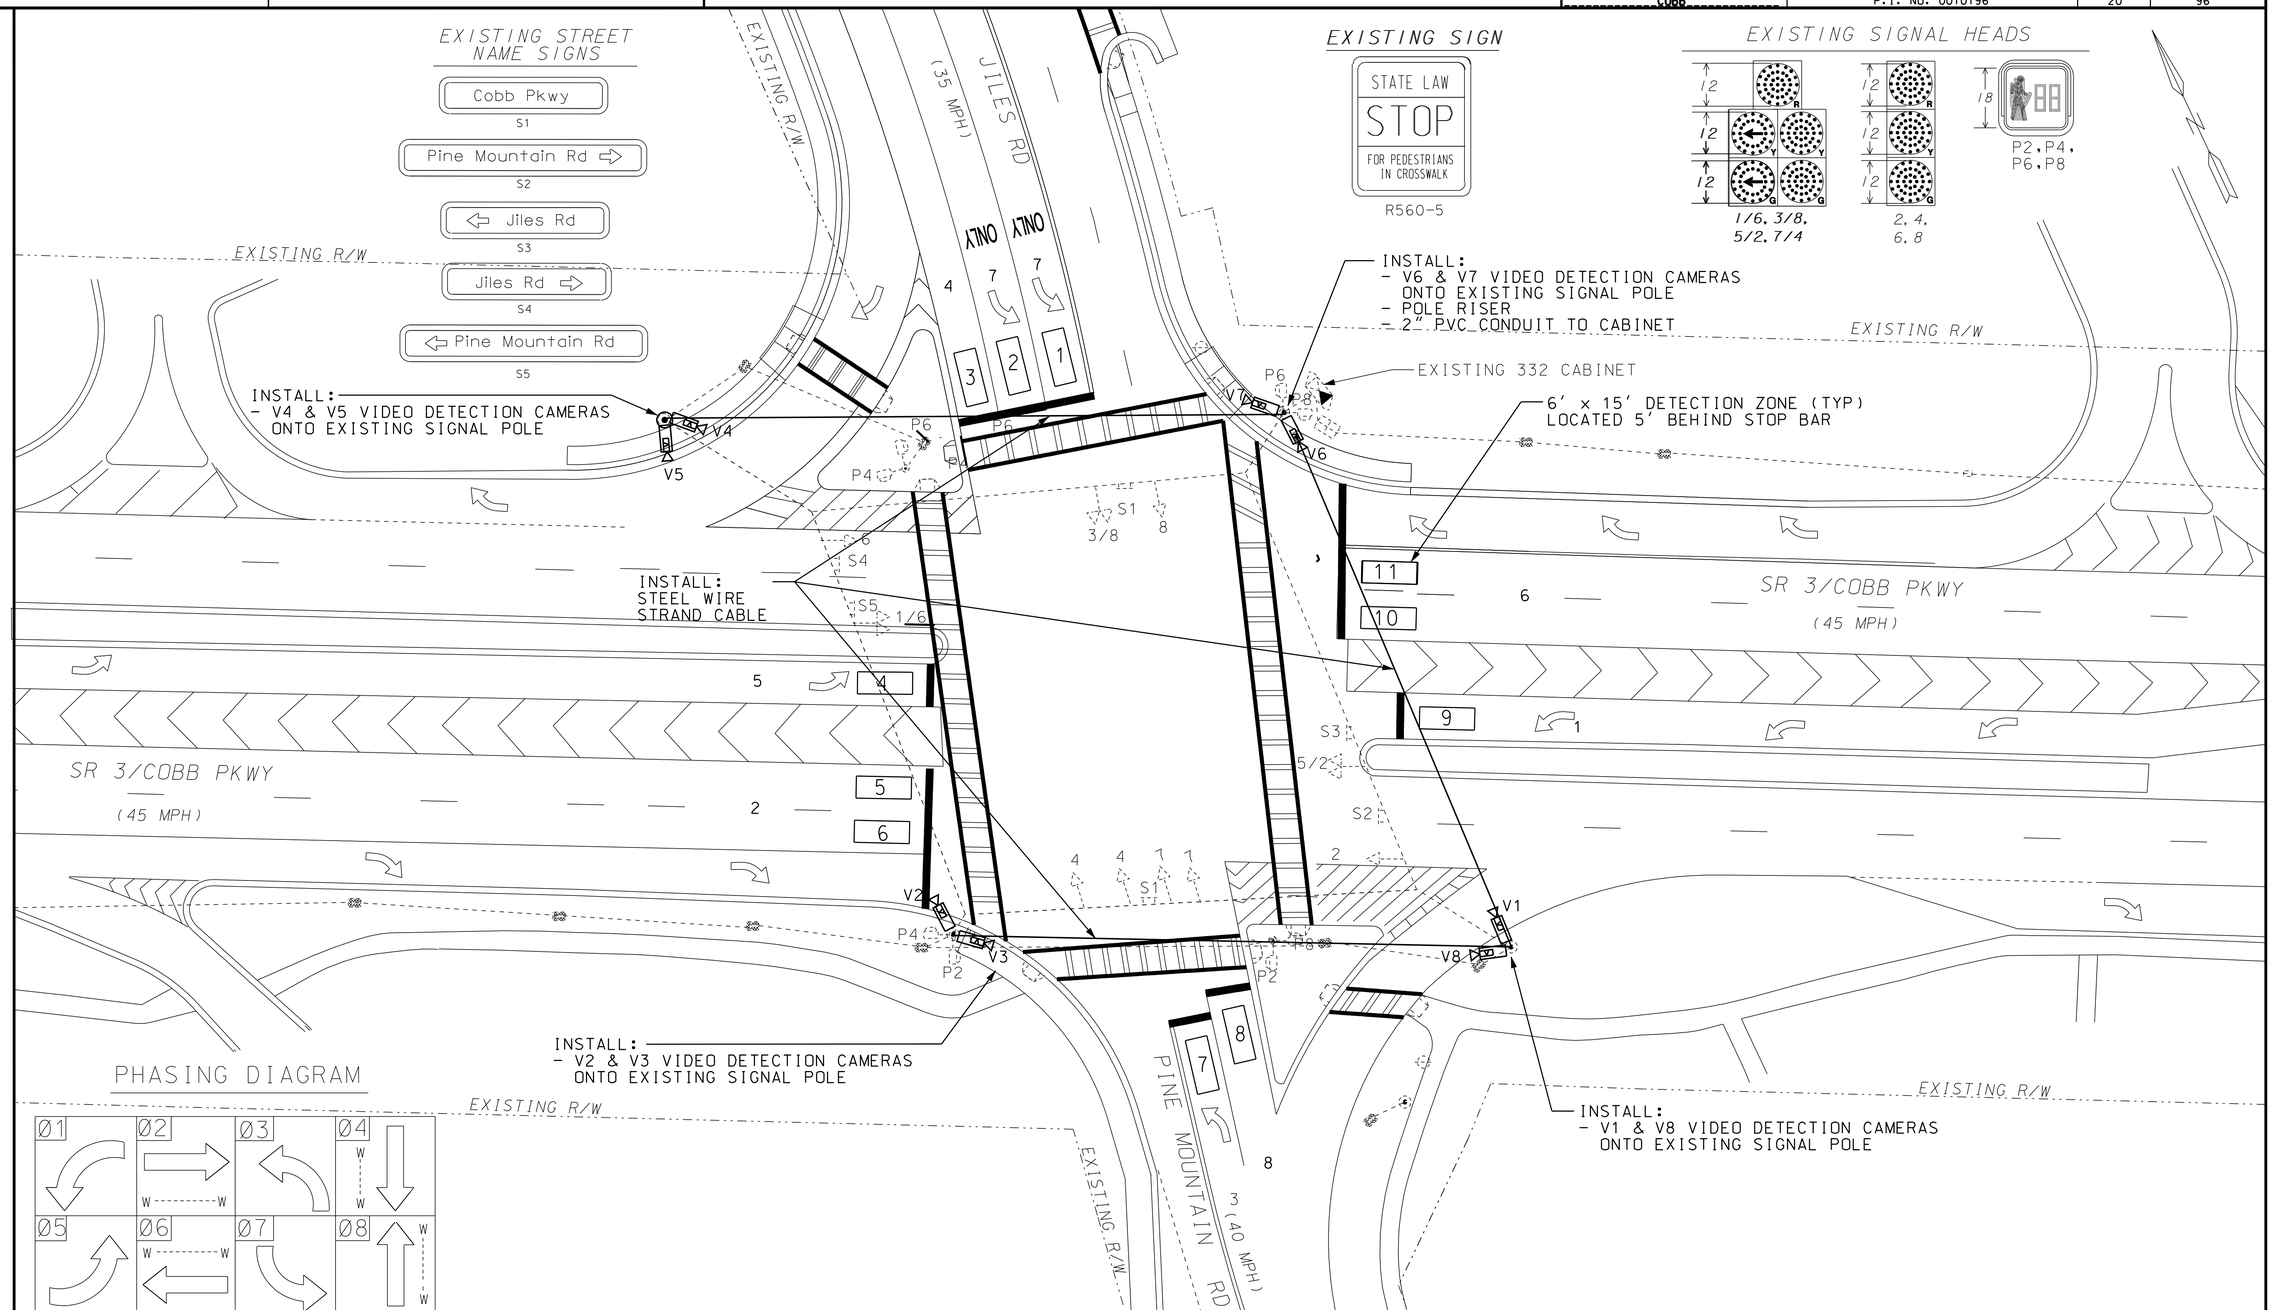

20 10 0 10 20 40
SCALE: 1" = 20'

BY	DATE	REVISION

COBB COUNTY
DEPARTMENT OF TRANSPORTATION

OFFICE:

SIGNAL PLANS
COBB PARKWAY @ JILES RD/
PINE MOUNTAIN ROAD
INTERSECTION 10

DRAWING NO.
27-010

GPLN