COUNTY	PROJECT NUMBER	SHEET NO.	TOTAL SHEETS
COBB	P.I. NO. 0010196	34	96

PHASING DIAGRAM

EXISTING SIGNAL HEADS

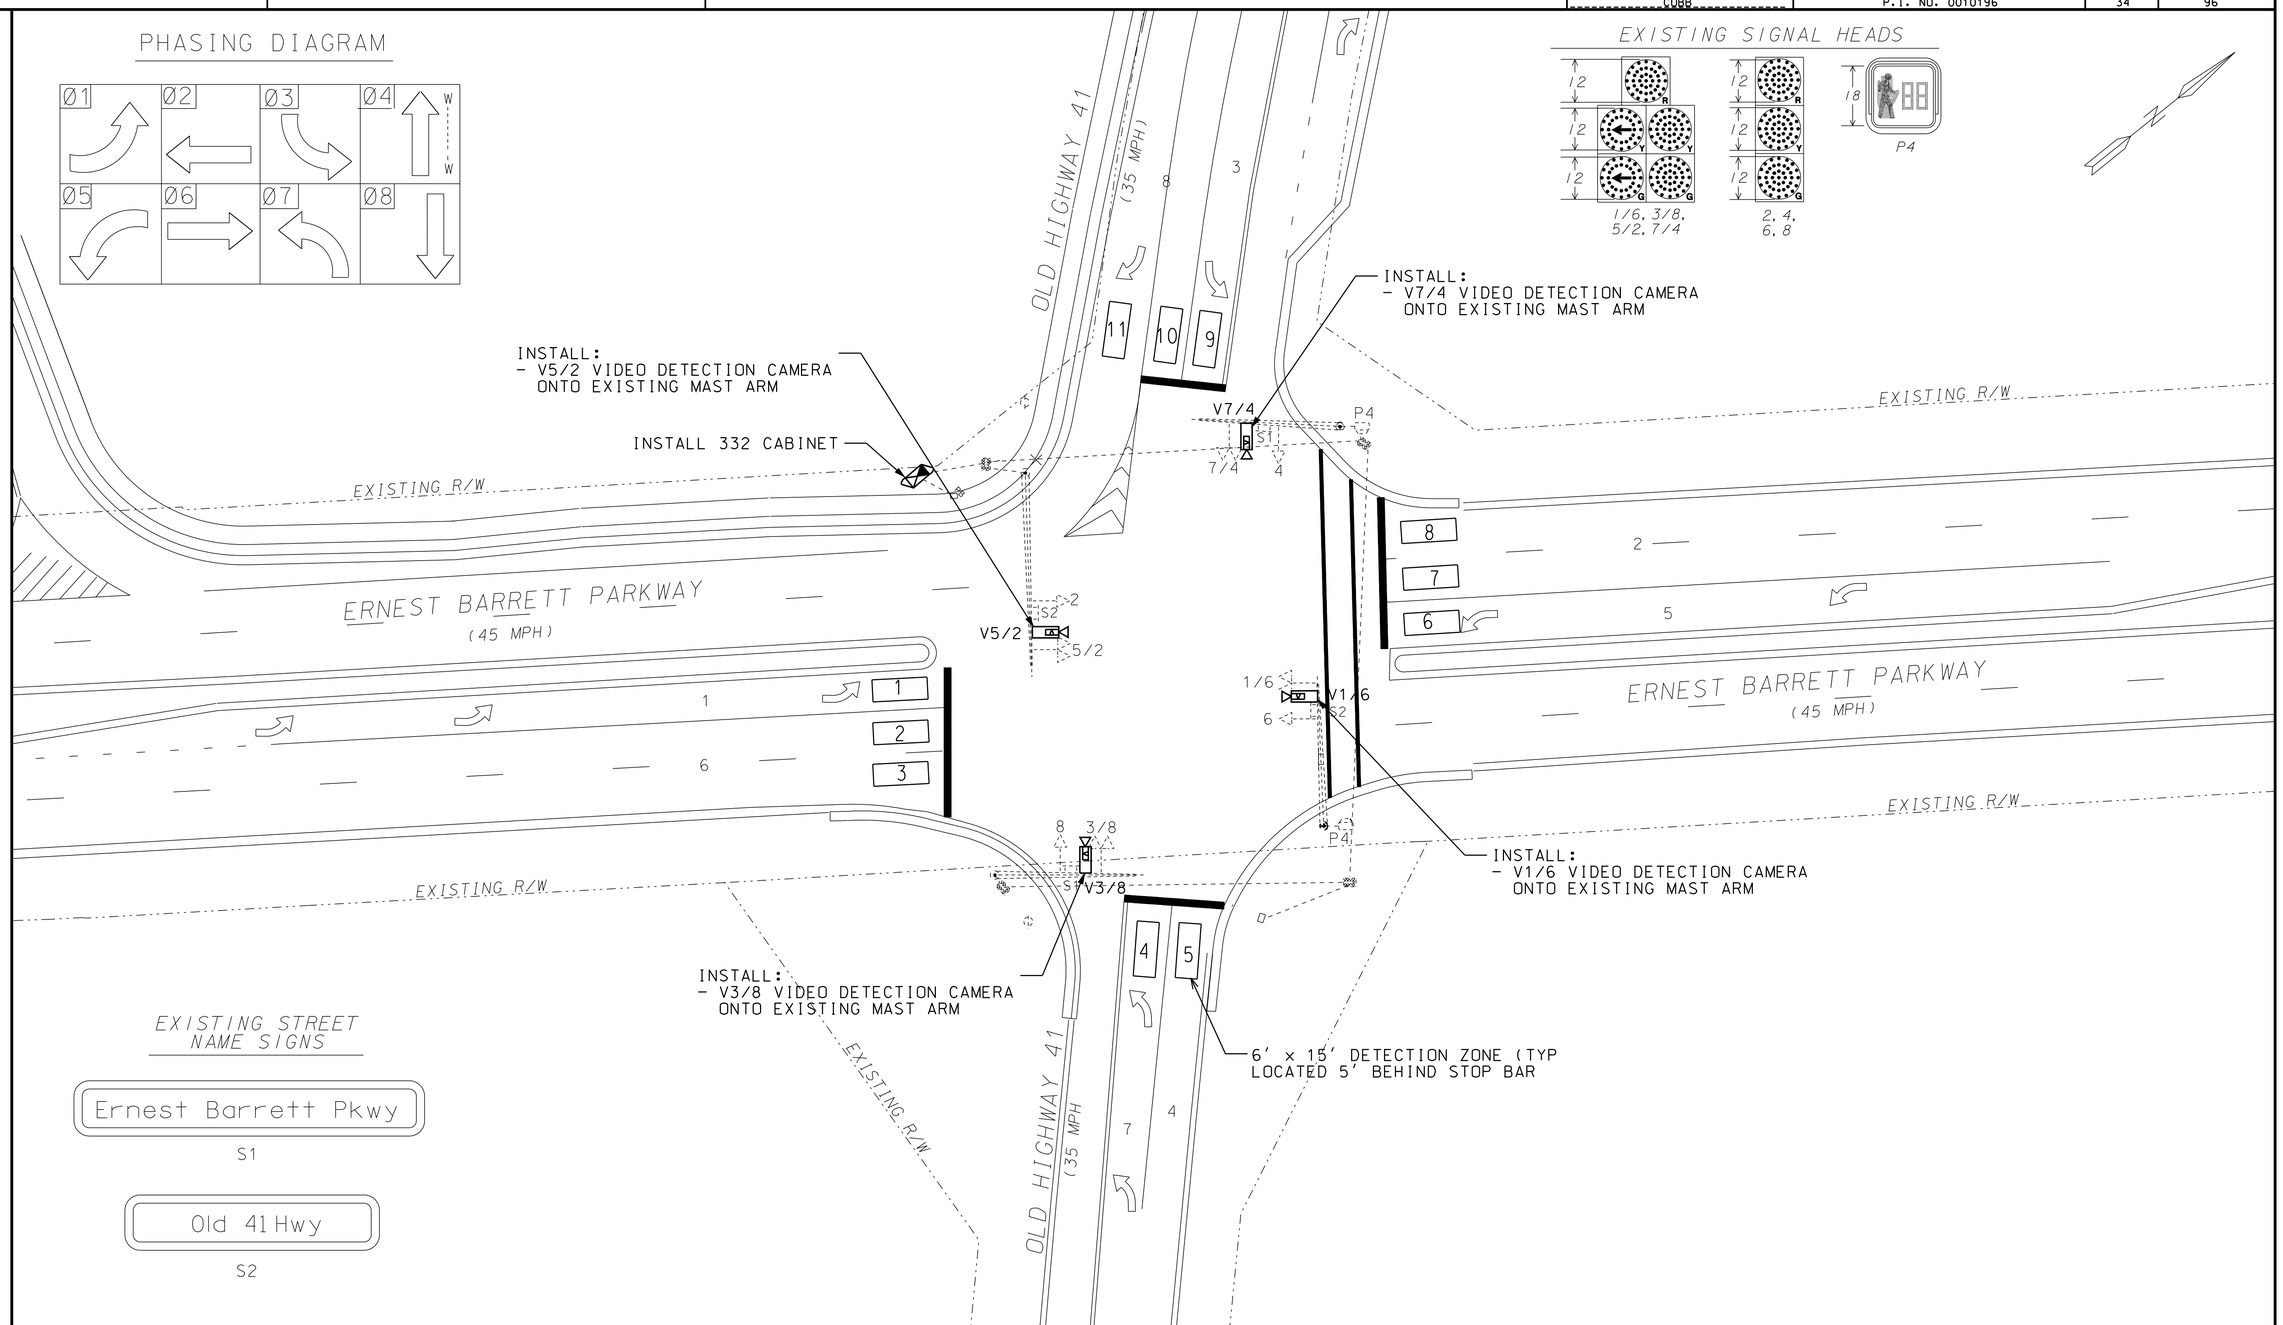

EXISTING STREET NAME SIGNS

Ernest Barrett Pkwy

S1

Old 41 Hwy

S2

20 10 0 10 20 40

SCALE: 1" = 20'

BY	DATE	REVISION

COBB COUNTY
DEPARTMENT OF TRANSPORTATION

OFFICE:

SIGNAL PLANS
ERNEST BARRETT PKWY @
OLD 41 HIGHWAY
INTERSECTION 24

DRAWING No.
27-024

GPLN