COUNTY	PROJECT NUMBER	SHEET NO.	TOTAL SHEETS
COBB	P.I. NO. 0010196	37	96

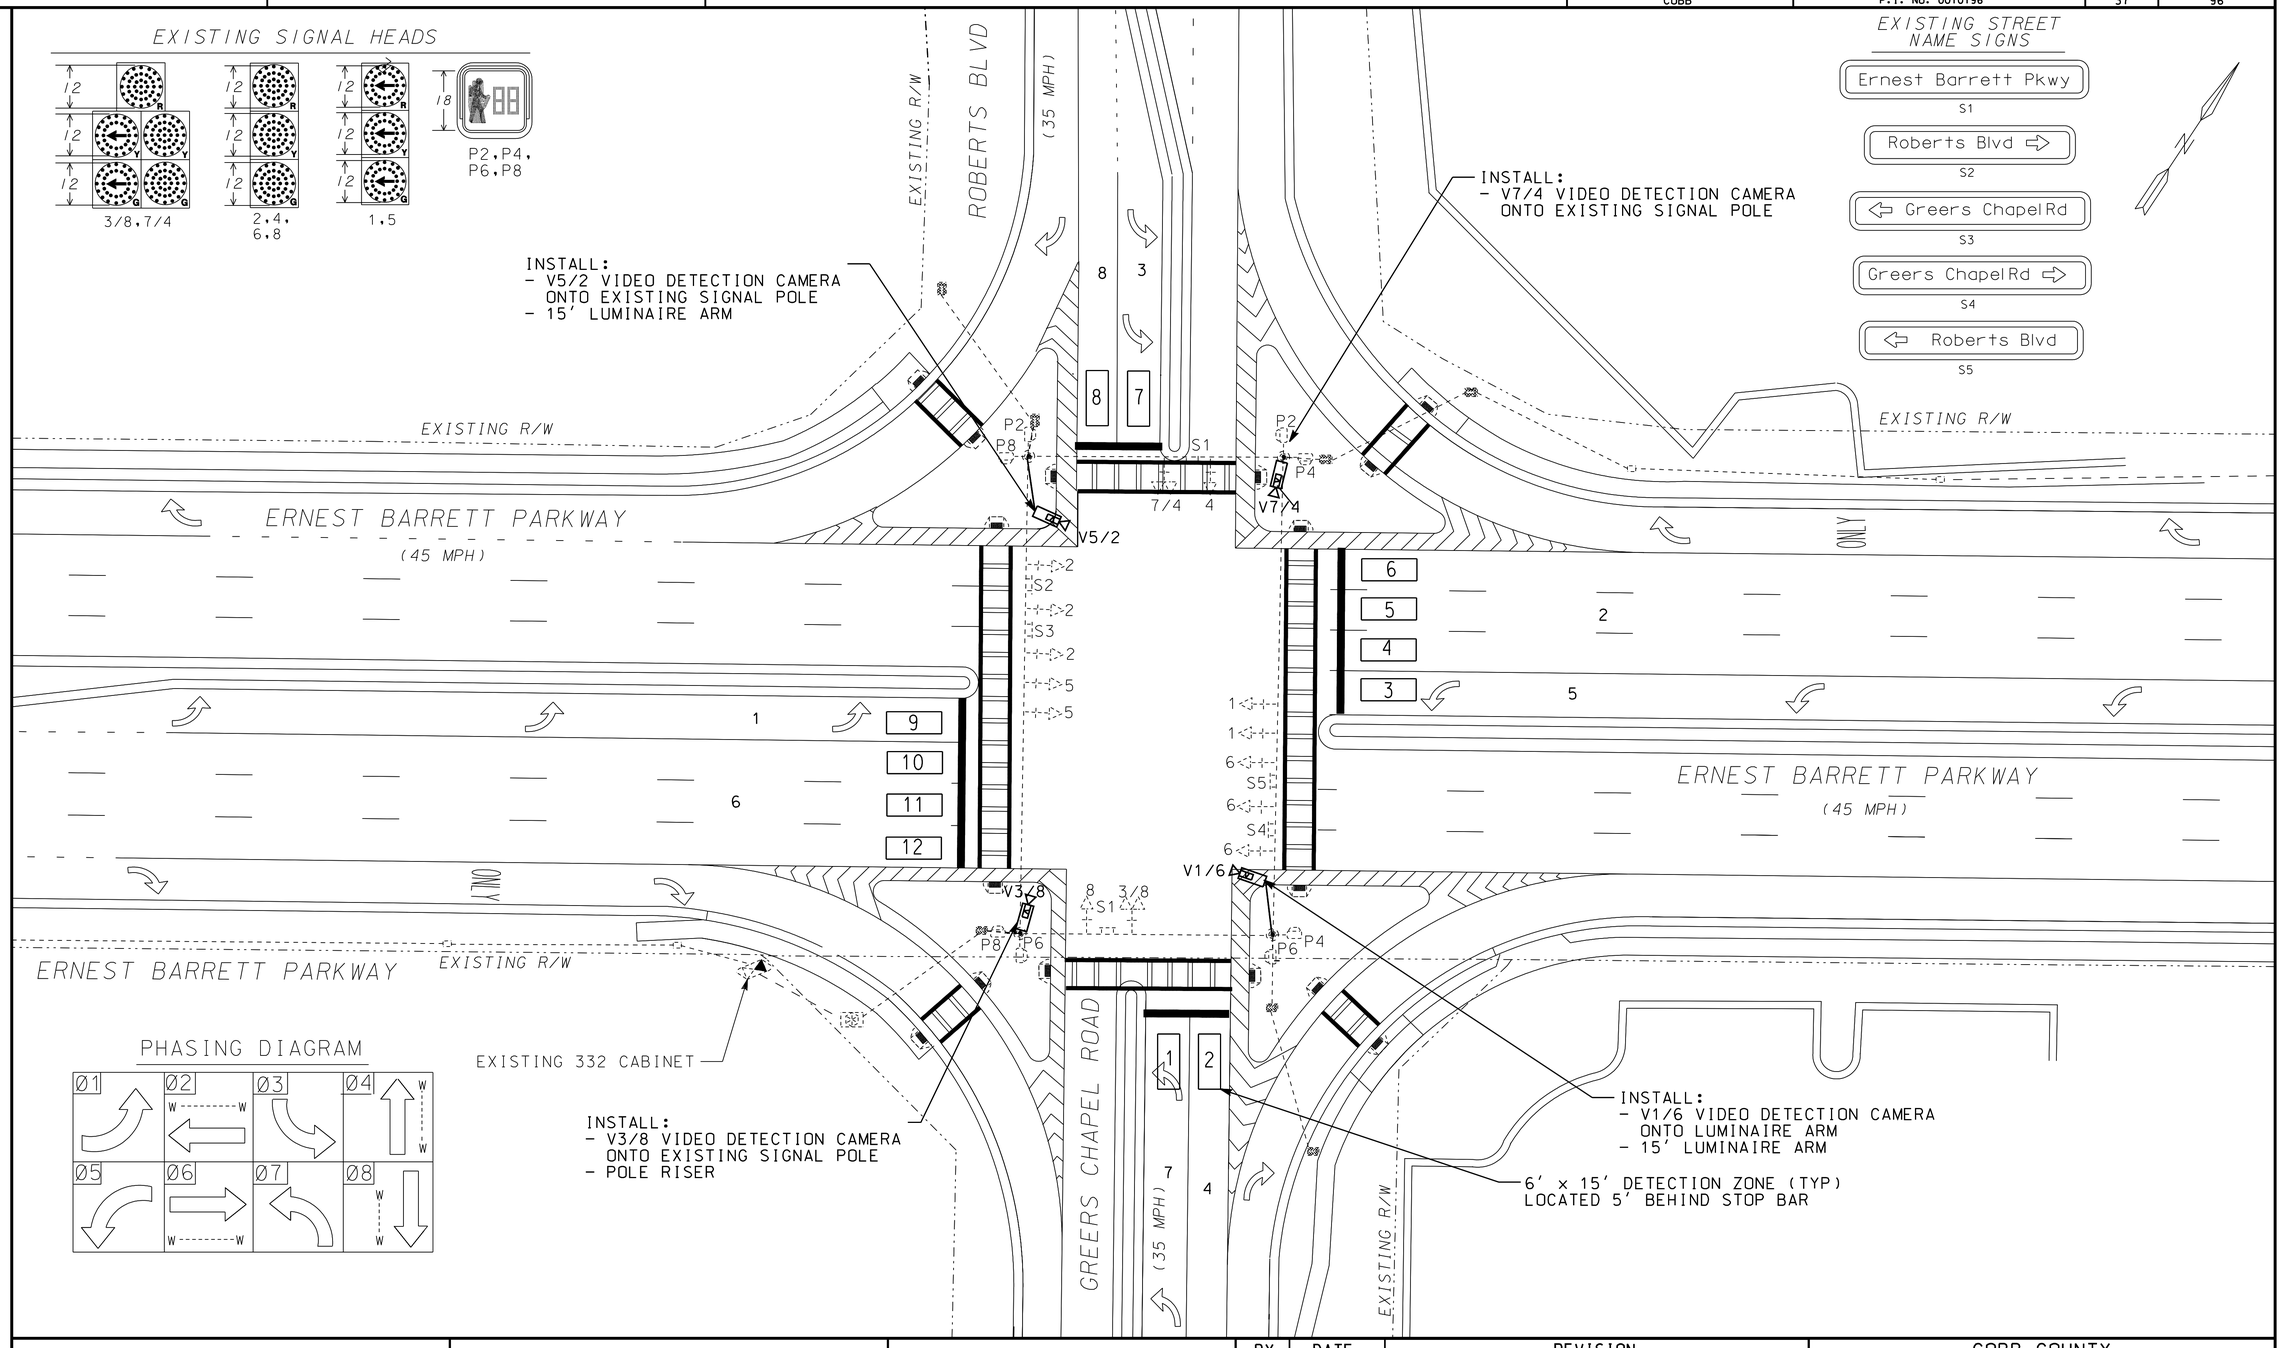

20 10 0 10 20 40
SCALE: 1" = 20'

BY	DATE	REVISION

COBB COUNTY
DEPARTMENT OF TRANSPORTATION

OFFICE:

SIGNAL PLANS
ROBERTS BLVD/GREERS CHAPEL RD
@ ERNEST BARRETT PKWY
INTERSECTION 27

DRAWING No.
27-027

GPLN