COUNTY	PROJECT NUMBER	SHEET NO.	TOTAL SHEETS
COBB	P.I. NO. 0010196	56	96

PHASING DIAGRAM

EXISTING SIGNAL HEADS

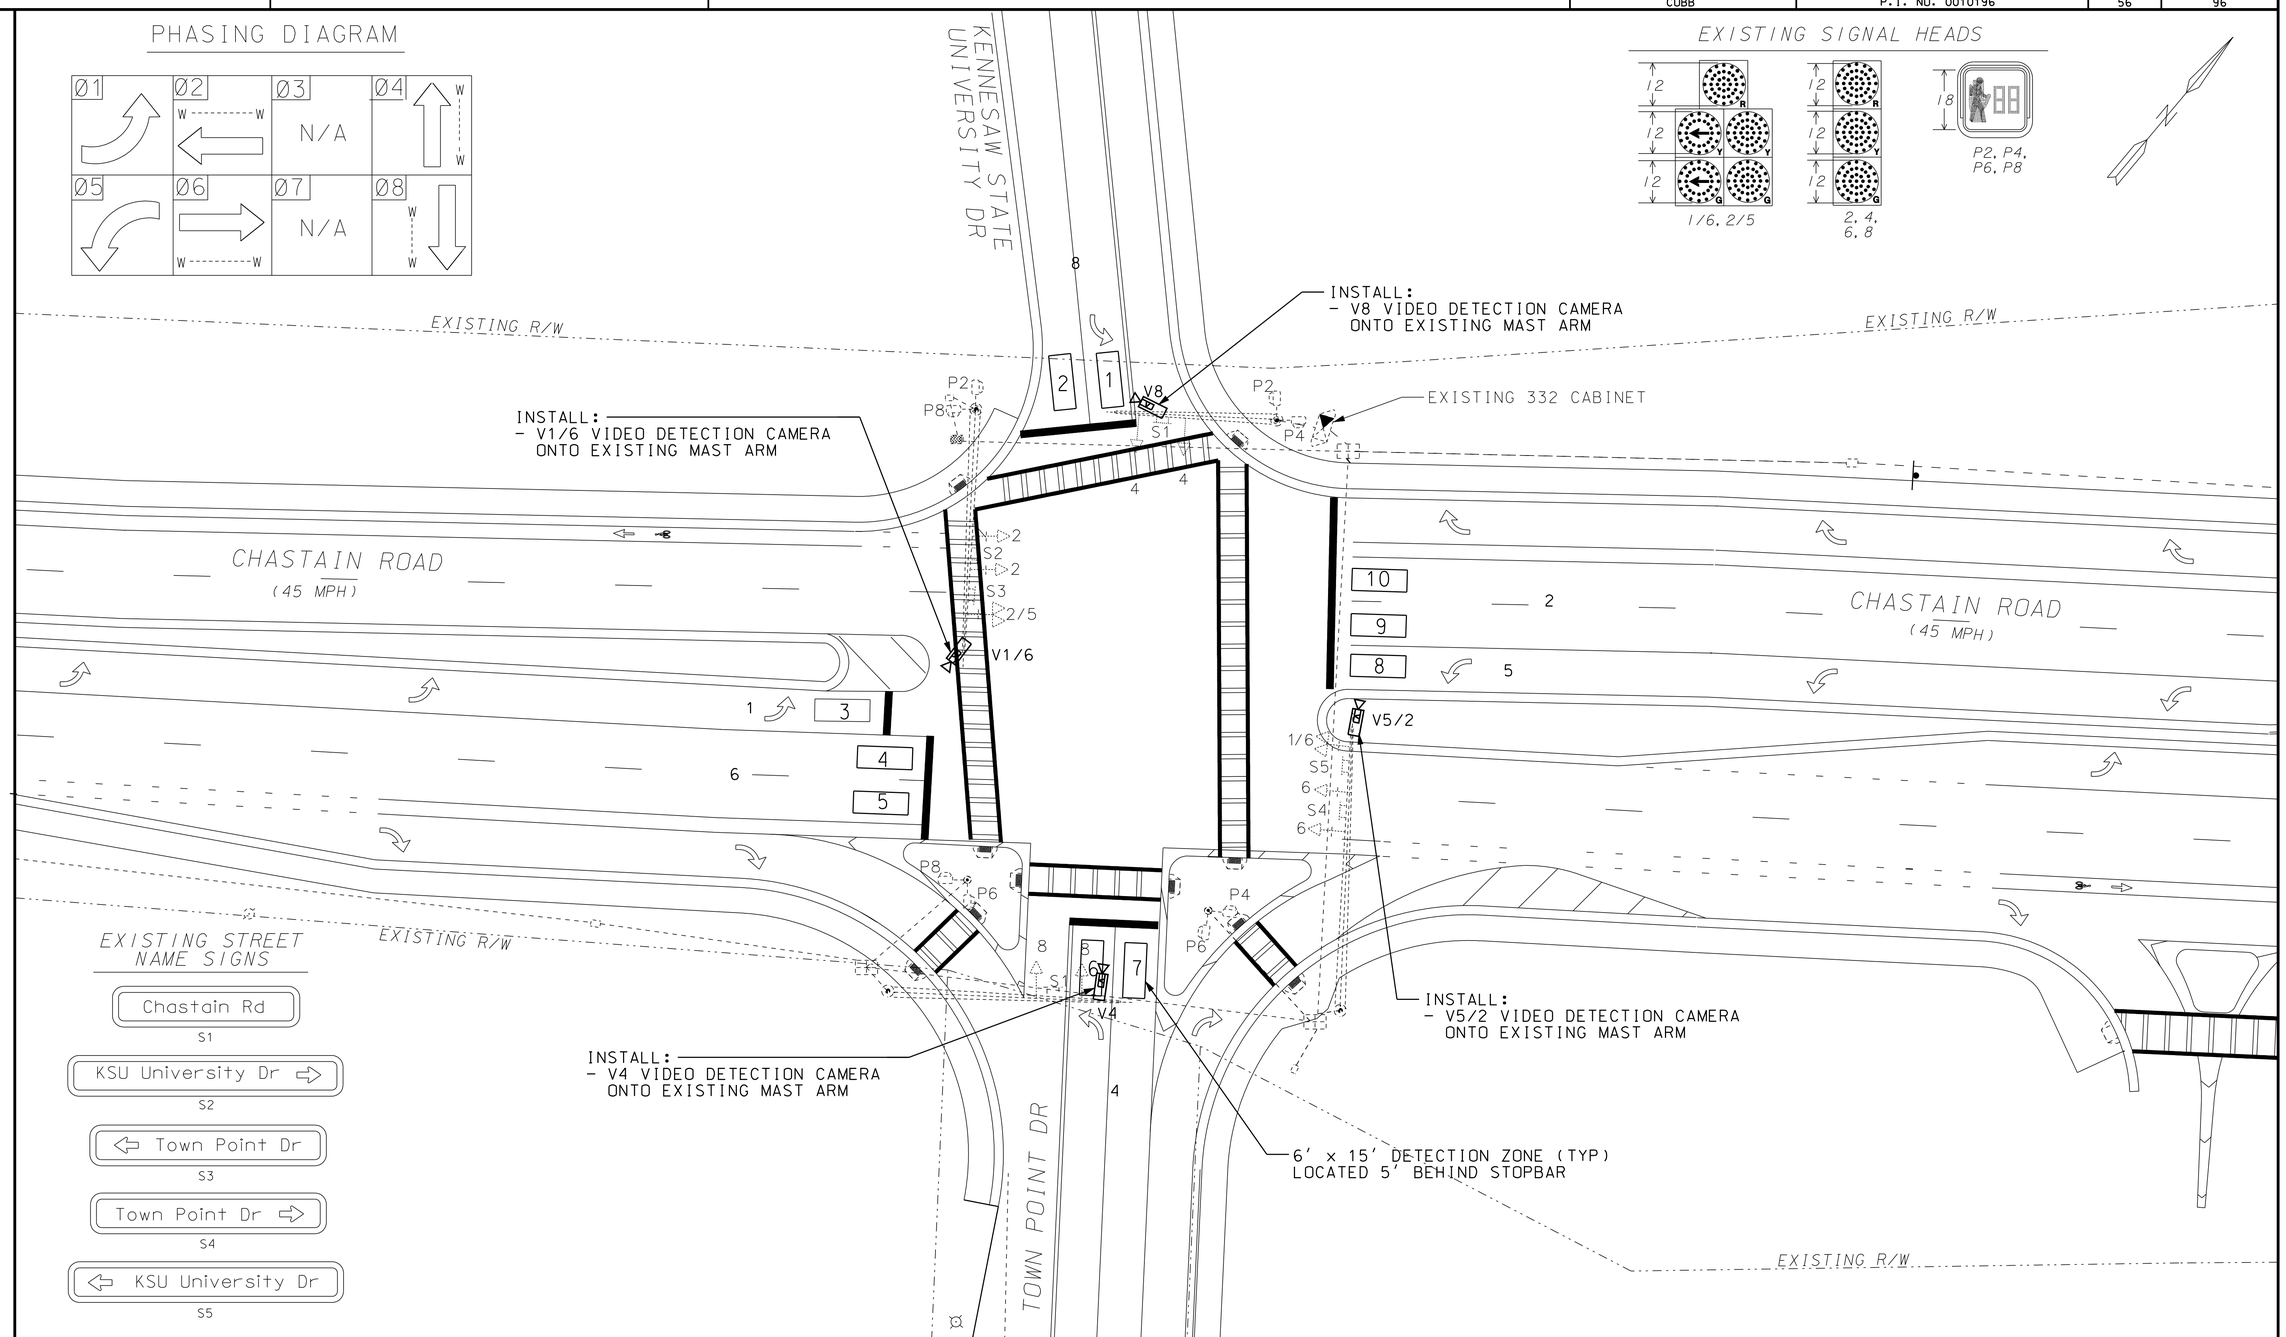

EXISTING STREET NAME SIGNS

- Chastain Rd — S1
- KSU University Dr ⇨ — S2
- ⇦ Town Point Dr — S3
- Town Point Dr ⇨ — S4
- ⇦ KSU University Dr — S5

20 10 0 10 20 40
SCALE: 1" = 20'

BY	DATE	REVISION

COBB COUNTY
DEPARTMENT OF TRANSPORTATION

OFFICE:

SIGNAL PLANS
UNIVERSITY DR/TOWN POINT DR @
CHASTAIN ROAD
INTERSECTION 46

DRAWING No.
27-046

GPLN