| COUNTY | PROJECT NUMBER | SHEET NO. | TOTAL SHEETS |
|---|---|---|---|
| COBB | P.I. NO. 0010196 | 69 | 96 |

## PHASING DIAGRAM




Ø4 = EXCLUSIVE PED MOVEMENT

## EXISTING SIGNAL HEADS




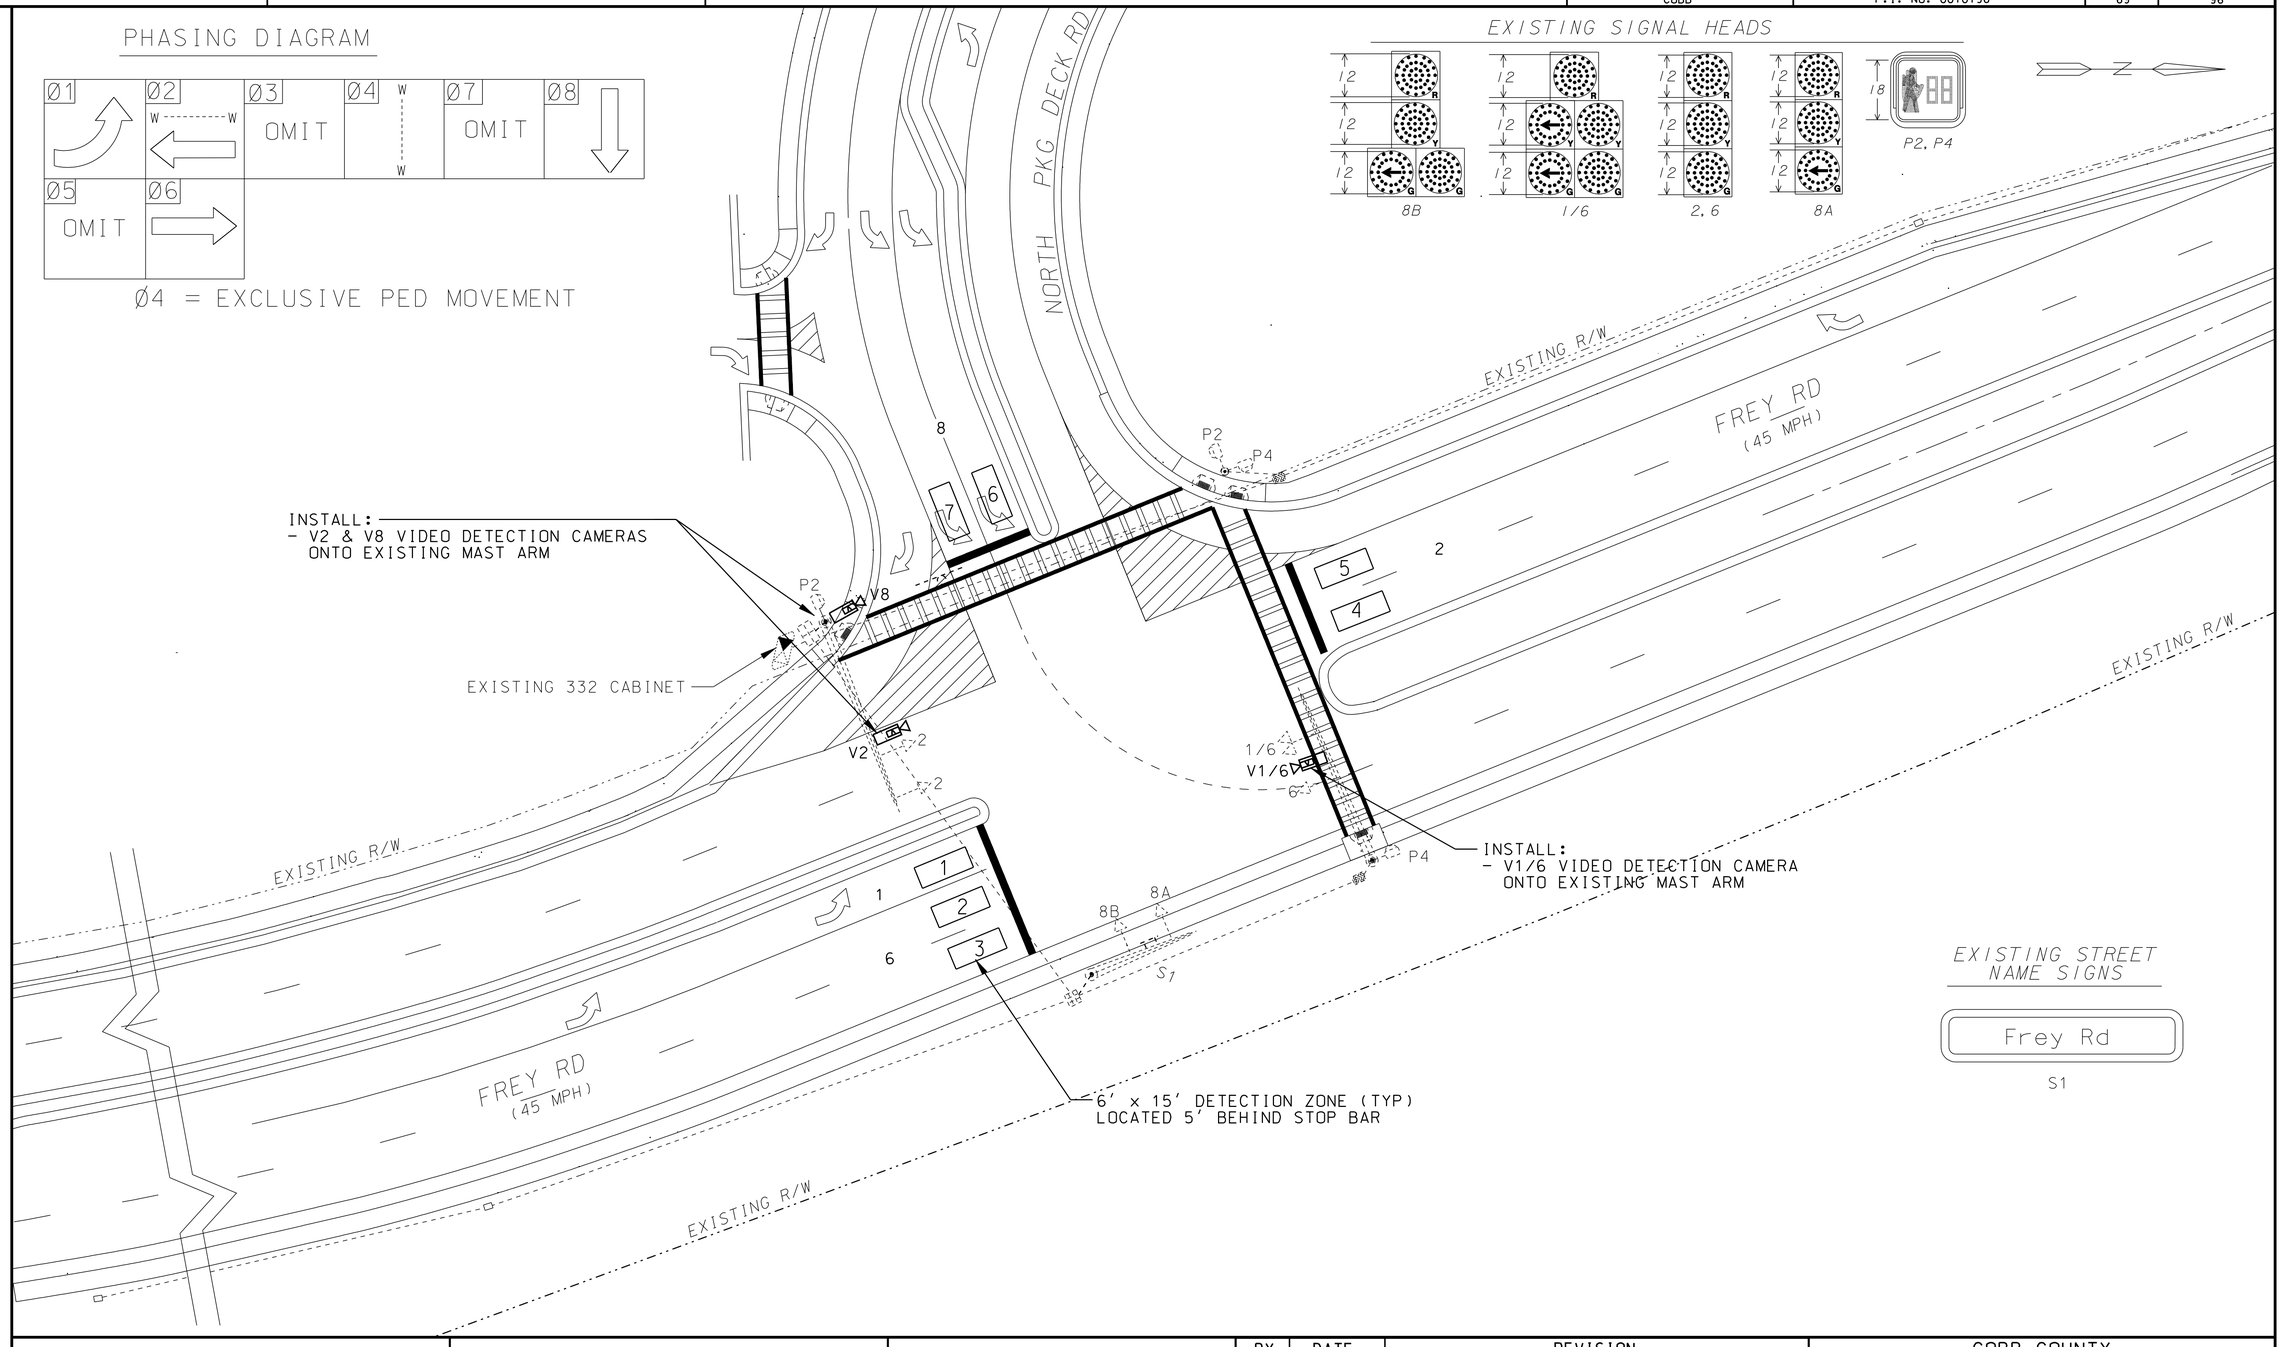


## EXISTING STREET NAME SIGNS




S1

20 10 0 10 20 40
SCALE: 1" = 20'

| BY | DATE | REVISION |
|---|---|---|
| | | |
| | | |
| | | |
| | | |
| | | |
| | | |
| | | |

COBB COUNTY
DEPARTMENT OF TRANSPORTATION

OFFICE:

SIGNAL PLANS
FREY ROAD @
NORTH PARKING DECK RD
INTERSECTION 59

DRAWING No.
27-059

GPLN