COUNTY	PROJECT NUMBER	SHEET NO.	TOTAL SHEETS
COBB	P.I. NO. 0010196	73	96

PHASING DIAGRAM

Ø1	Ø2	Ø3	Ø4
N/A	W ---------- W	N/A	
Ø5	**Ø6**	**Ø7**	**Ø8**
N/A	W ---------- W	N/A	W W

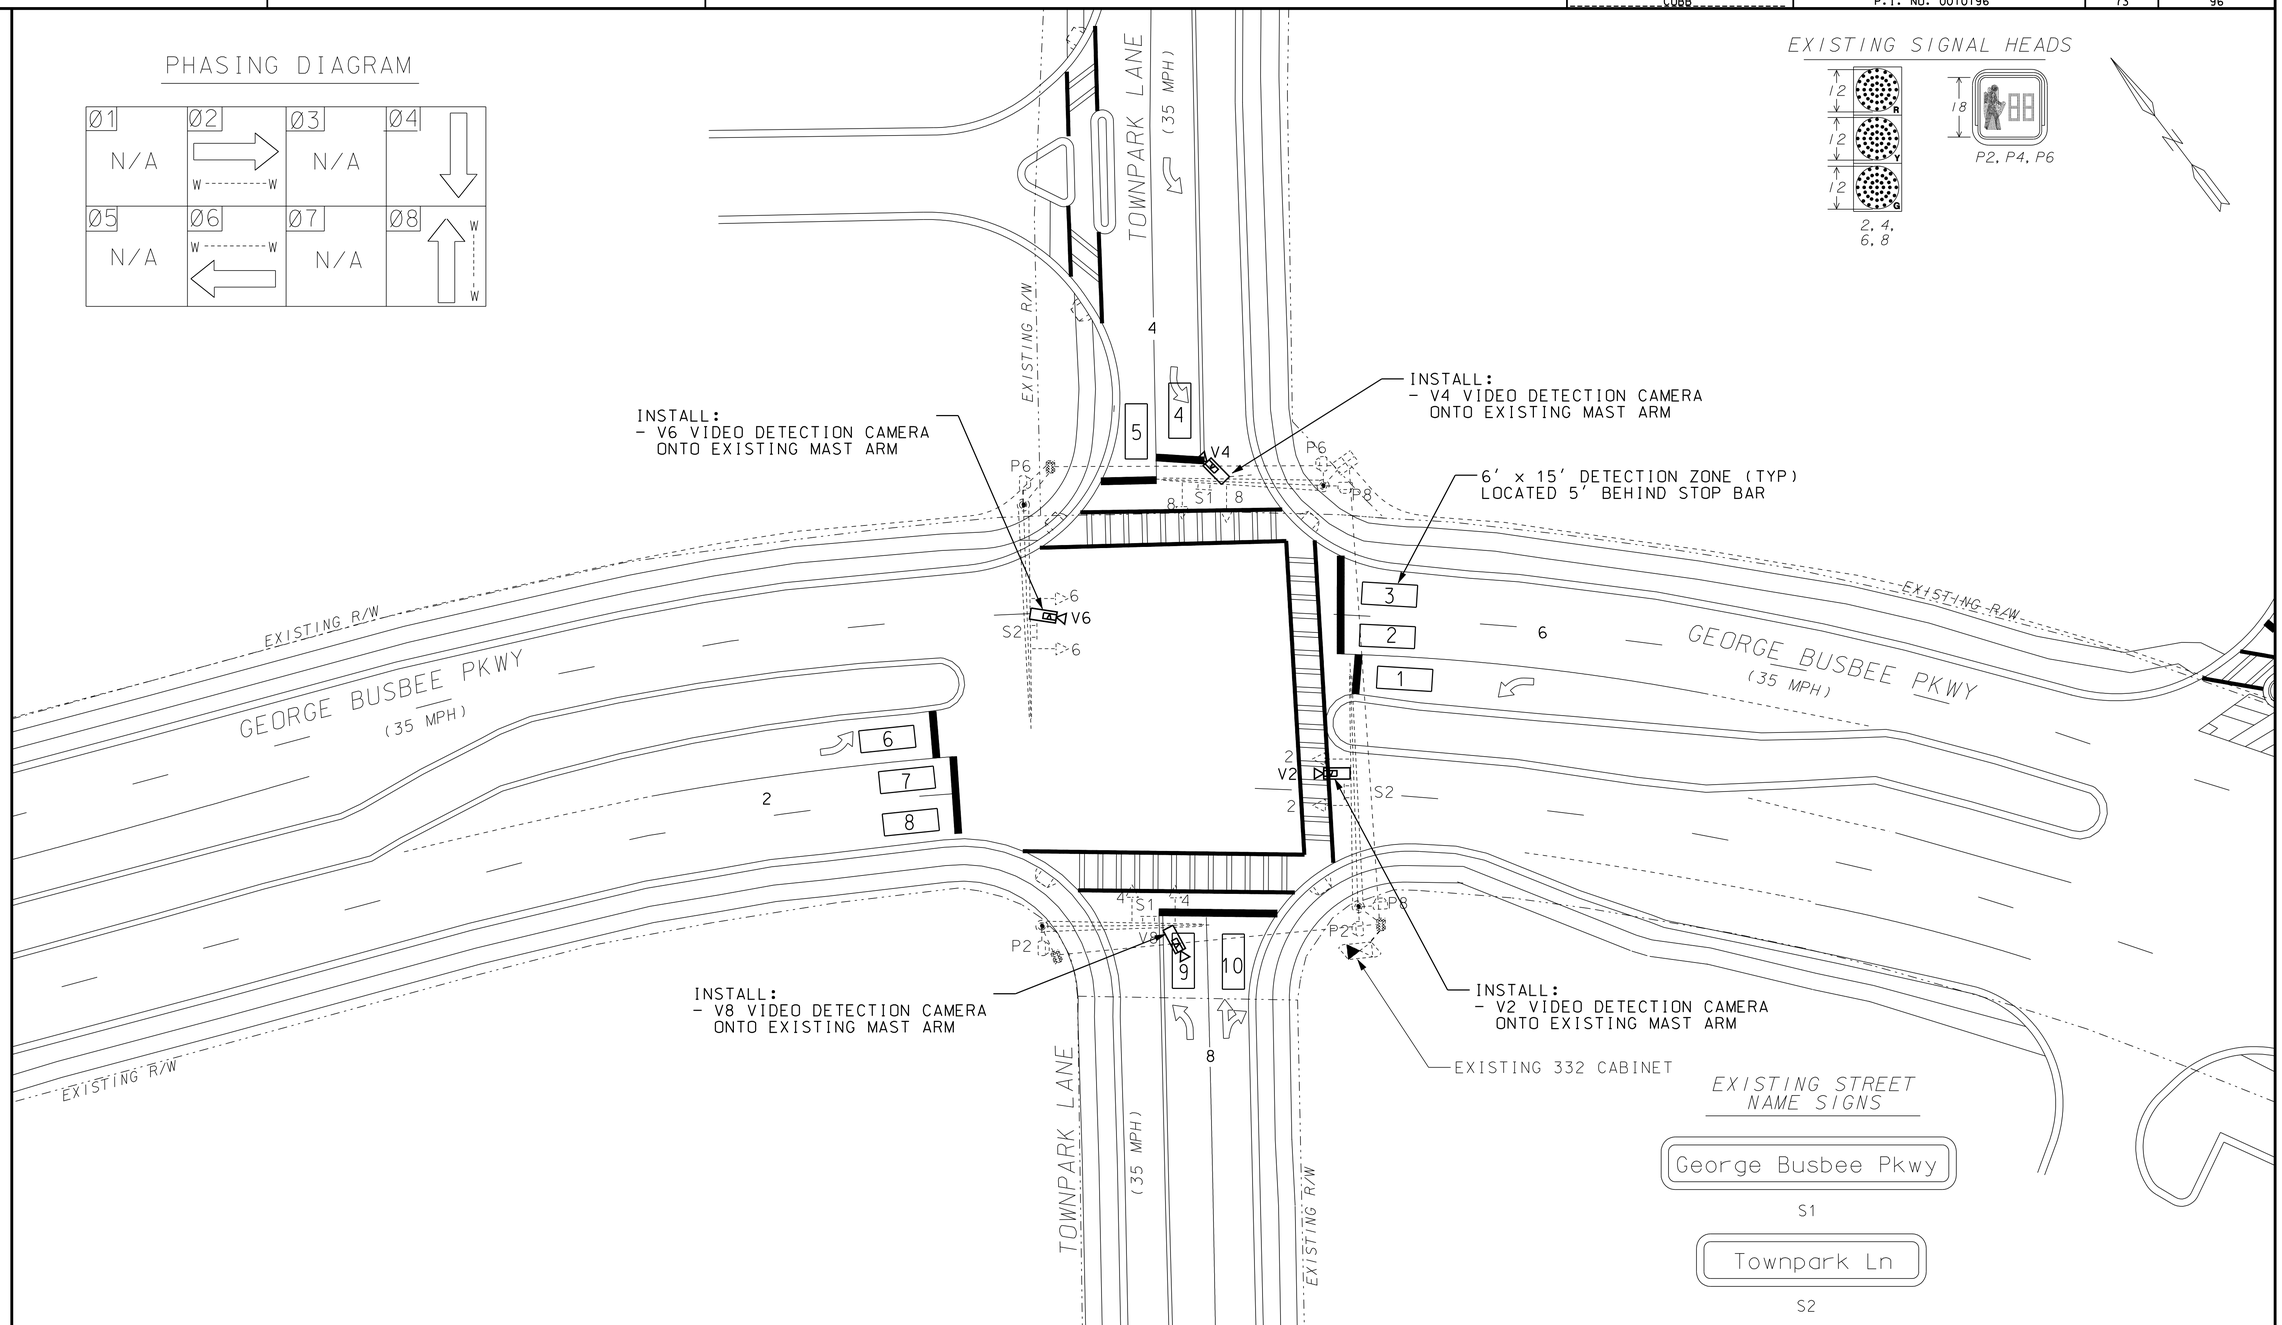

20 10 0 10 20 40
SCALE: 1" = 20'

BY	DATE	REVISION

COBB COUNTY
DEPARTMENT OF TRANSPORTATION

OFFICE:

SIGNAL PLANS
GEORGE BUSBEE PKWY @
TOWNPARK LANE
INTERSECTION 63

DRAWING No.
27-063

GPLN