SERVICE POINT A

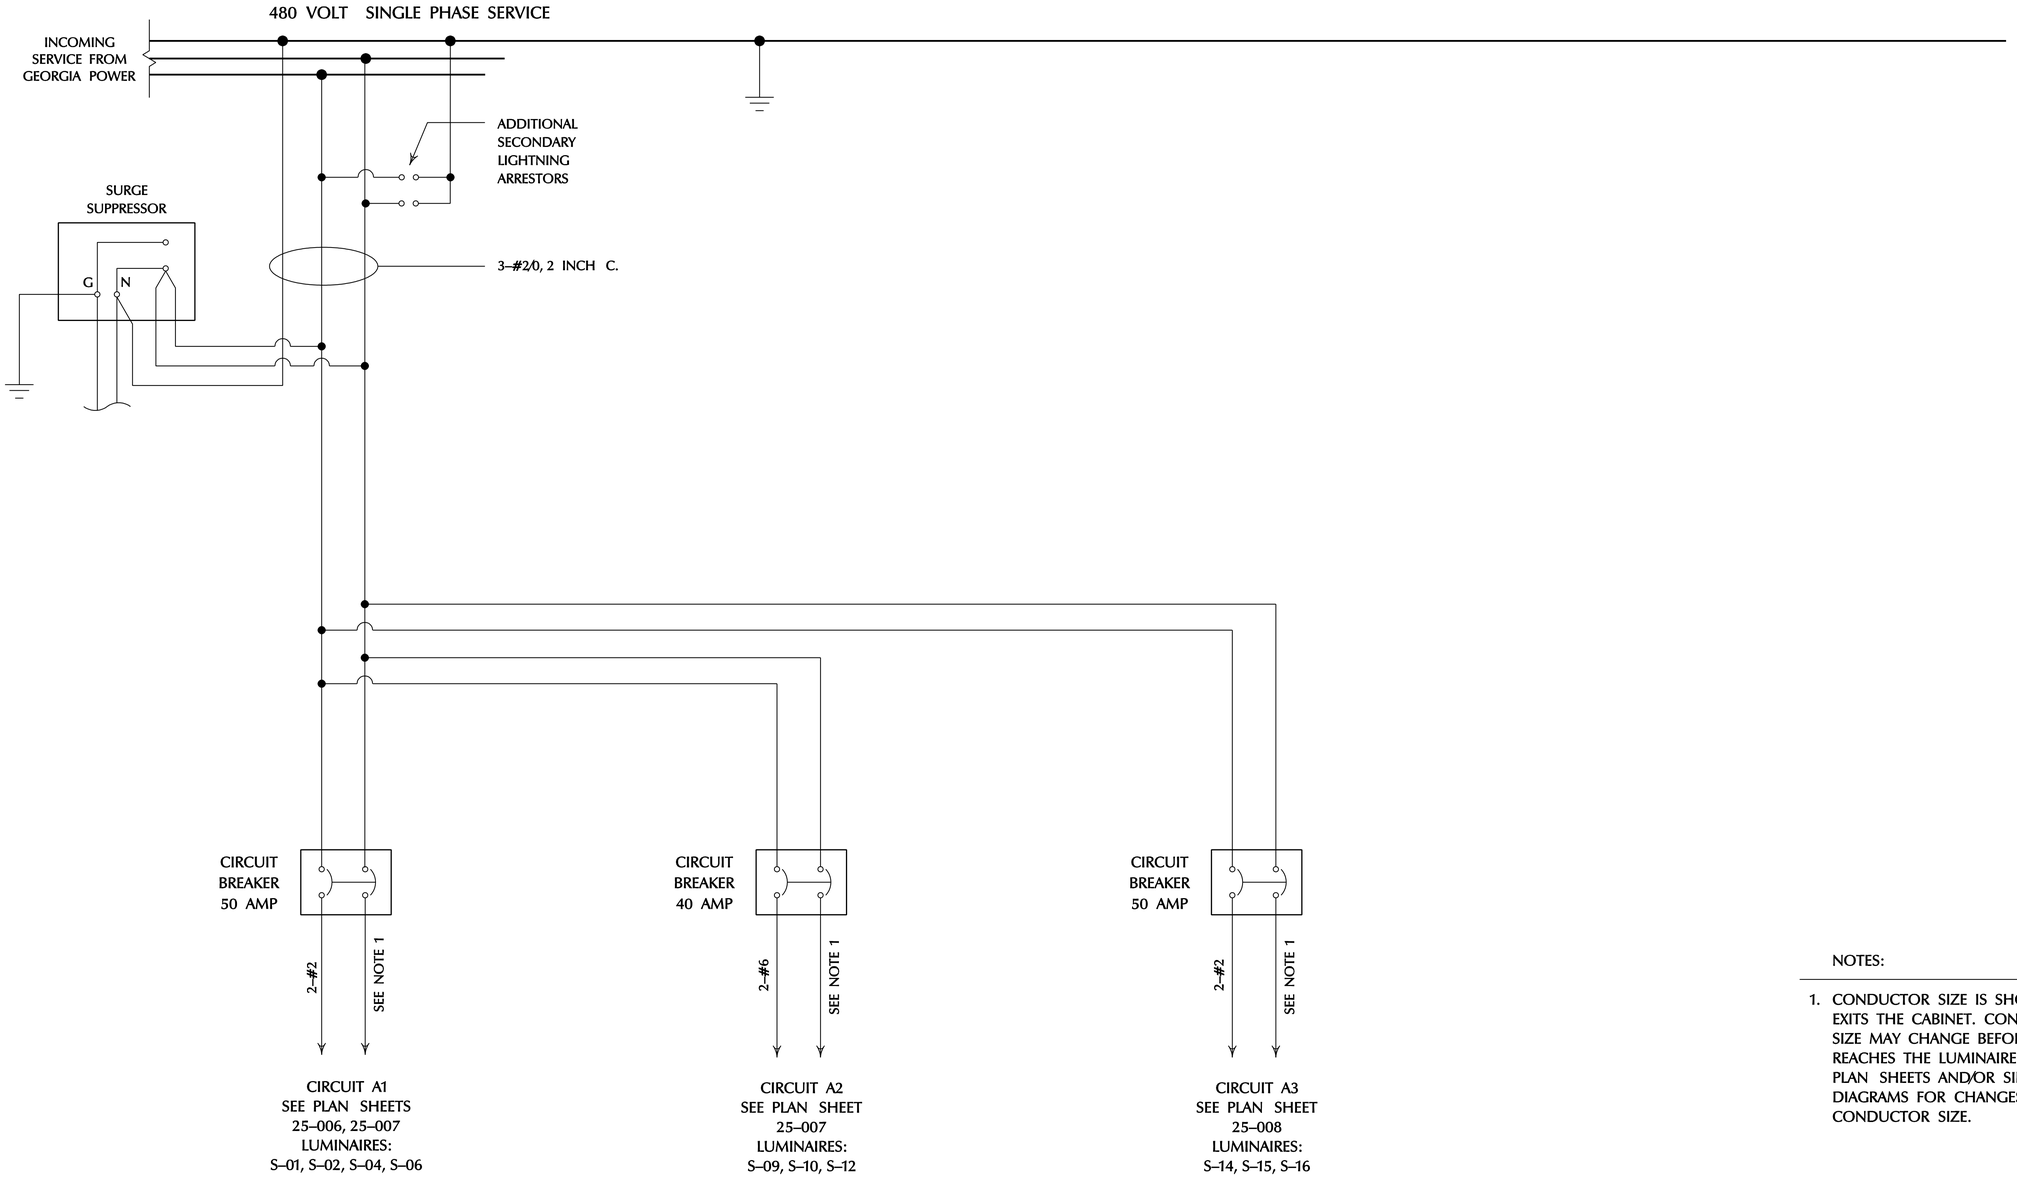

NOTES:

1. CONDUCTOR SIZE IS SHOWN AS IT EXITS THE CABINET. CONDUCTOR SIZE MAY CHANGE BEFORE IT REACHES THE LUMINAIRE. SEE PLAN SHEETS AND/OR SINGLE LINE DIAGRAMS FOR CHANGES IN CONDUCTOR SIZE.

Released for Construction 03-09-2012

GRESHAM SMITH AND PARTNERS

BBH Brooks-Berry-Haynie

NOT TO SCALE

REVISION DATES

STATE OF GEORGIA
DEPARTMENT OF TRANSPORTATION
OFFICE: CONSULTANT DESIGN

CABINET WIRING DIAGRAM
SERVICE POINT A

P. I. No. 0010210
I-20 @ WASHINGTON ROAD

DRAWING No. 25-031