STATE	PROJECT NUMBER	SHEET NO.	TOTAL SHEETS
GA	0010290		

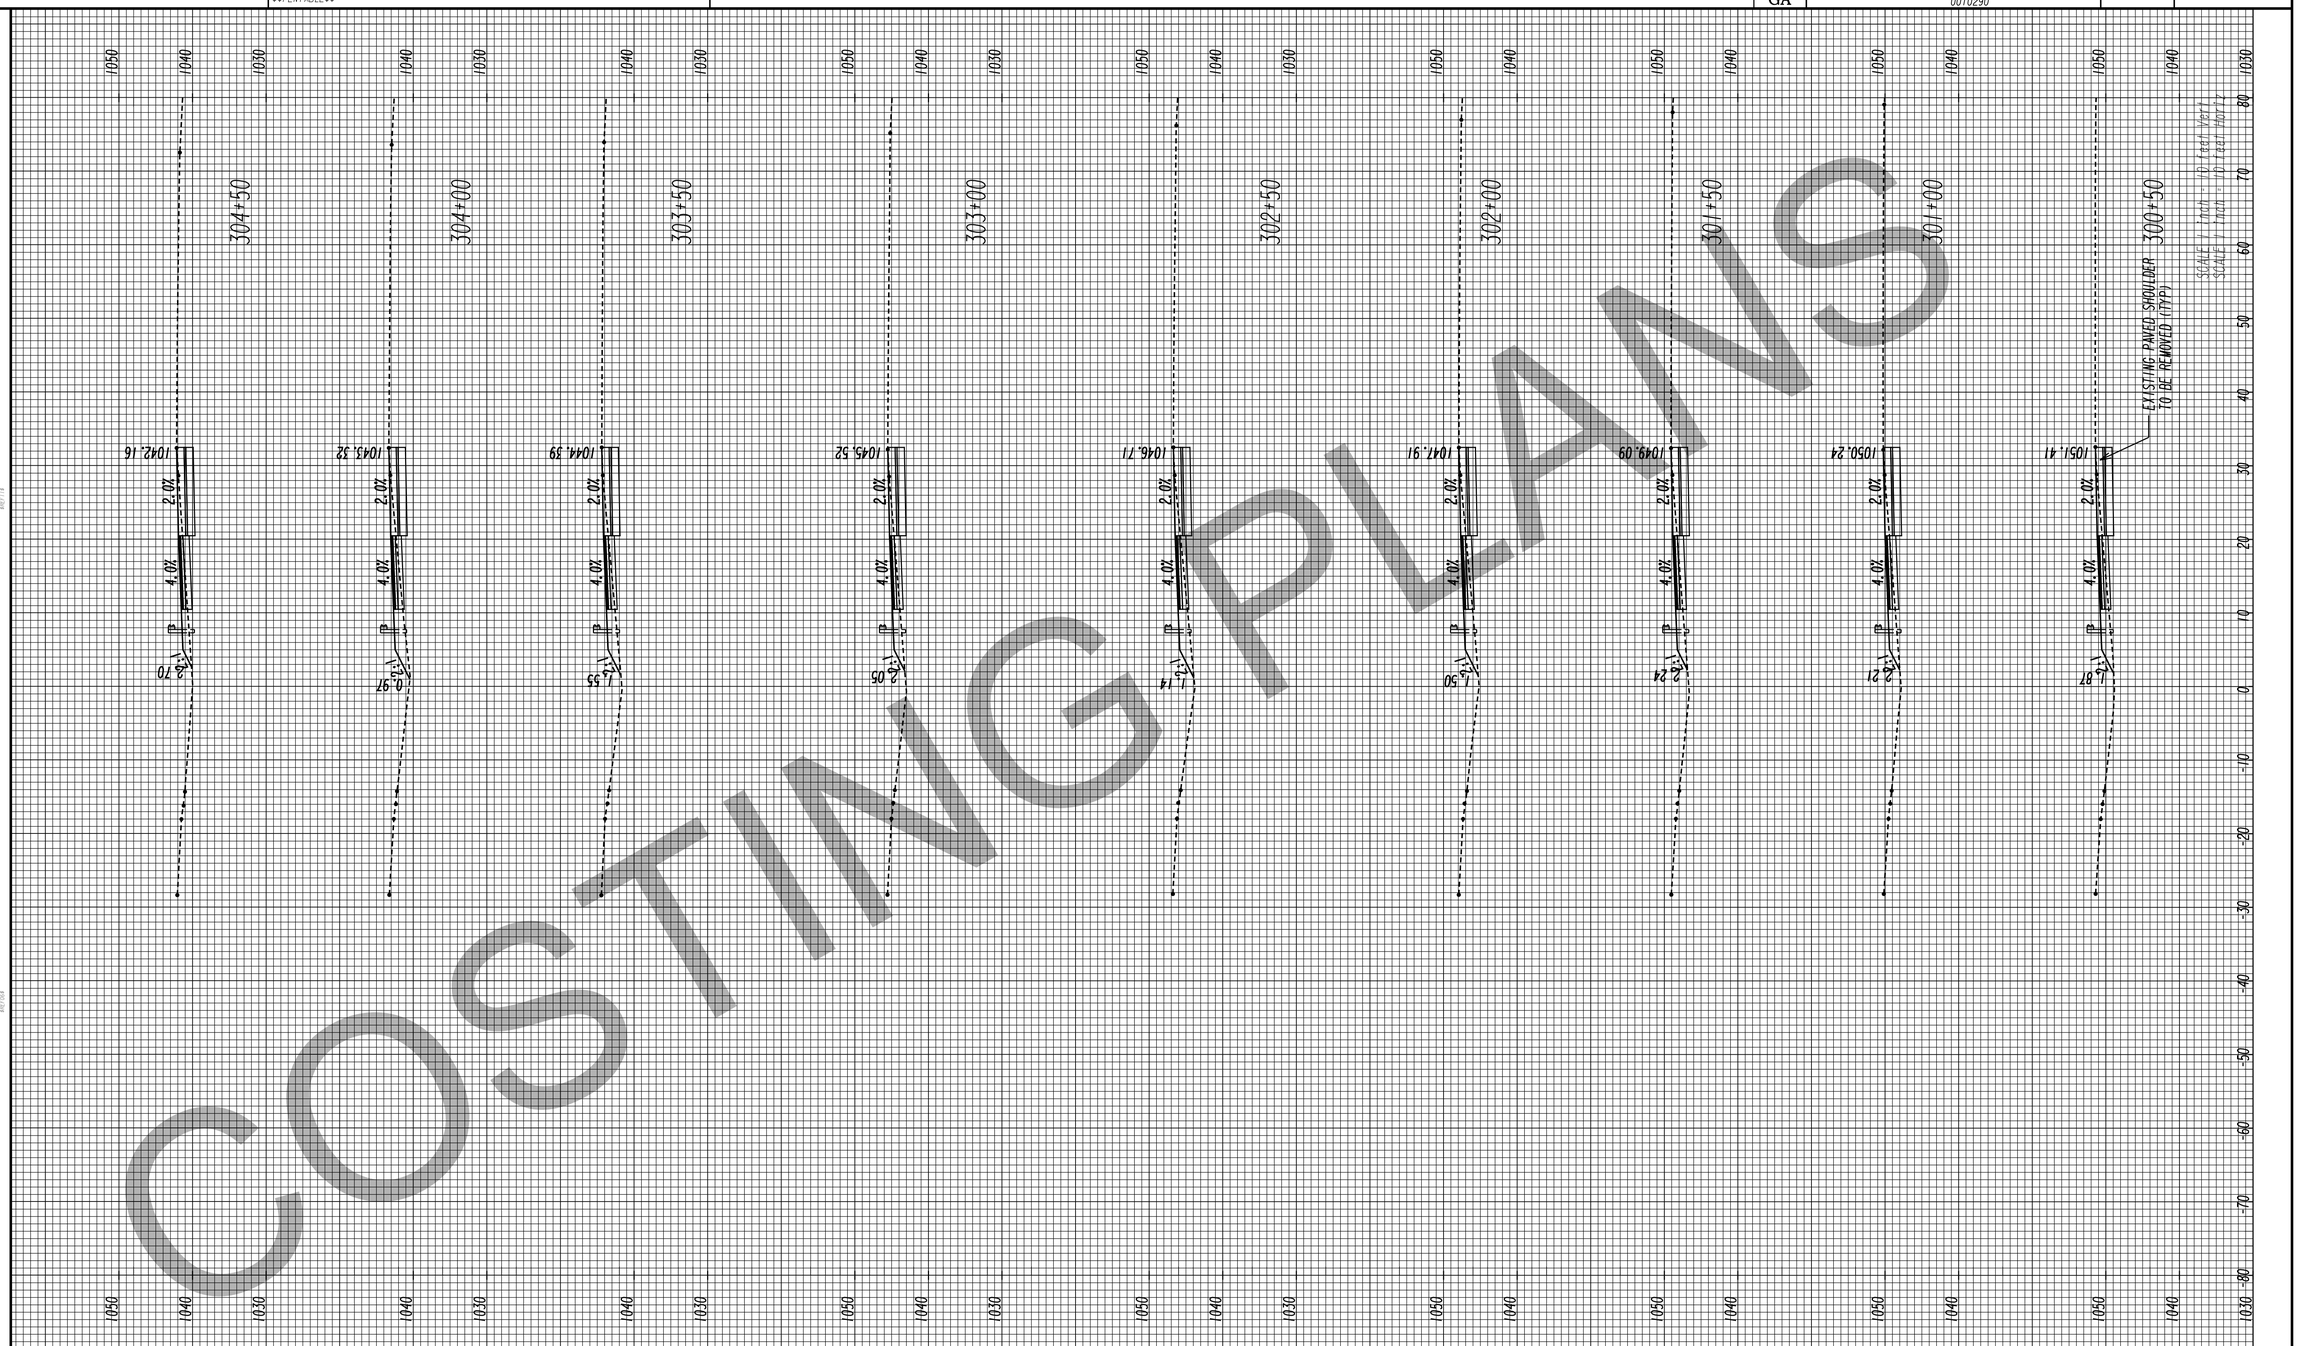

COSTING

Kimley-Horn and Associates, Inc.

GEORGIA DEPARTMENT OF TRANSPORTATION

SCALE 1 inch = 10 feet Vert
SCALE 1 inch = 10 feet Horiz

REVISION DATES

STATE OF GEORGIA
DEPARTMENT OF TRANSPORTATION

OFFICE: INNOVATIVE PROGRAM DELIVERY

CROSS SECTIONS

SR 400 / US 19 NB

DRAWING No. 23-04