VOID

3/11/2016 1:58:35 PM USER:awashing	GPLOT-V8 gplotborder-V8I-PO.tbl	H:\1306510 - TO*11 - Habersham Signal Upgrades\DGN\0010334_27-009.dgn	STATE	PROJECT NUMBER	SHEET NO.	TOTAL SHEETS
			GA	P. I. NO. 0010334	44	100

PHASING DIAGRAM

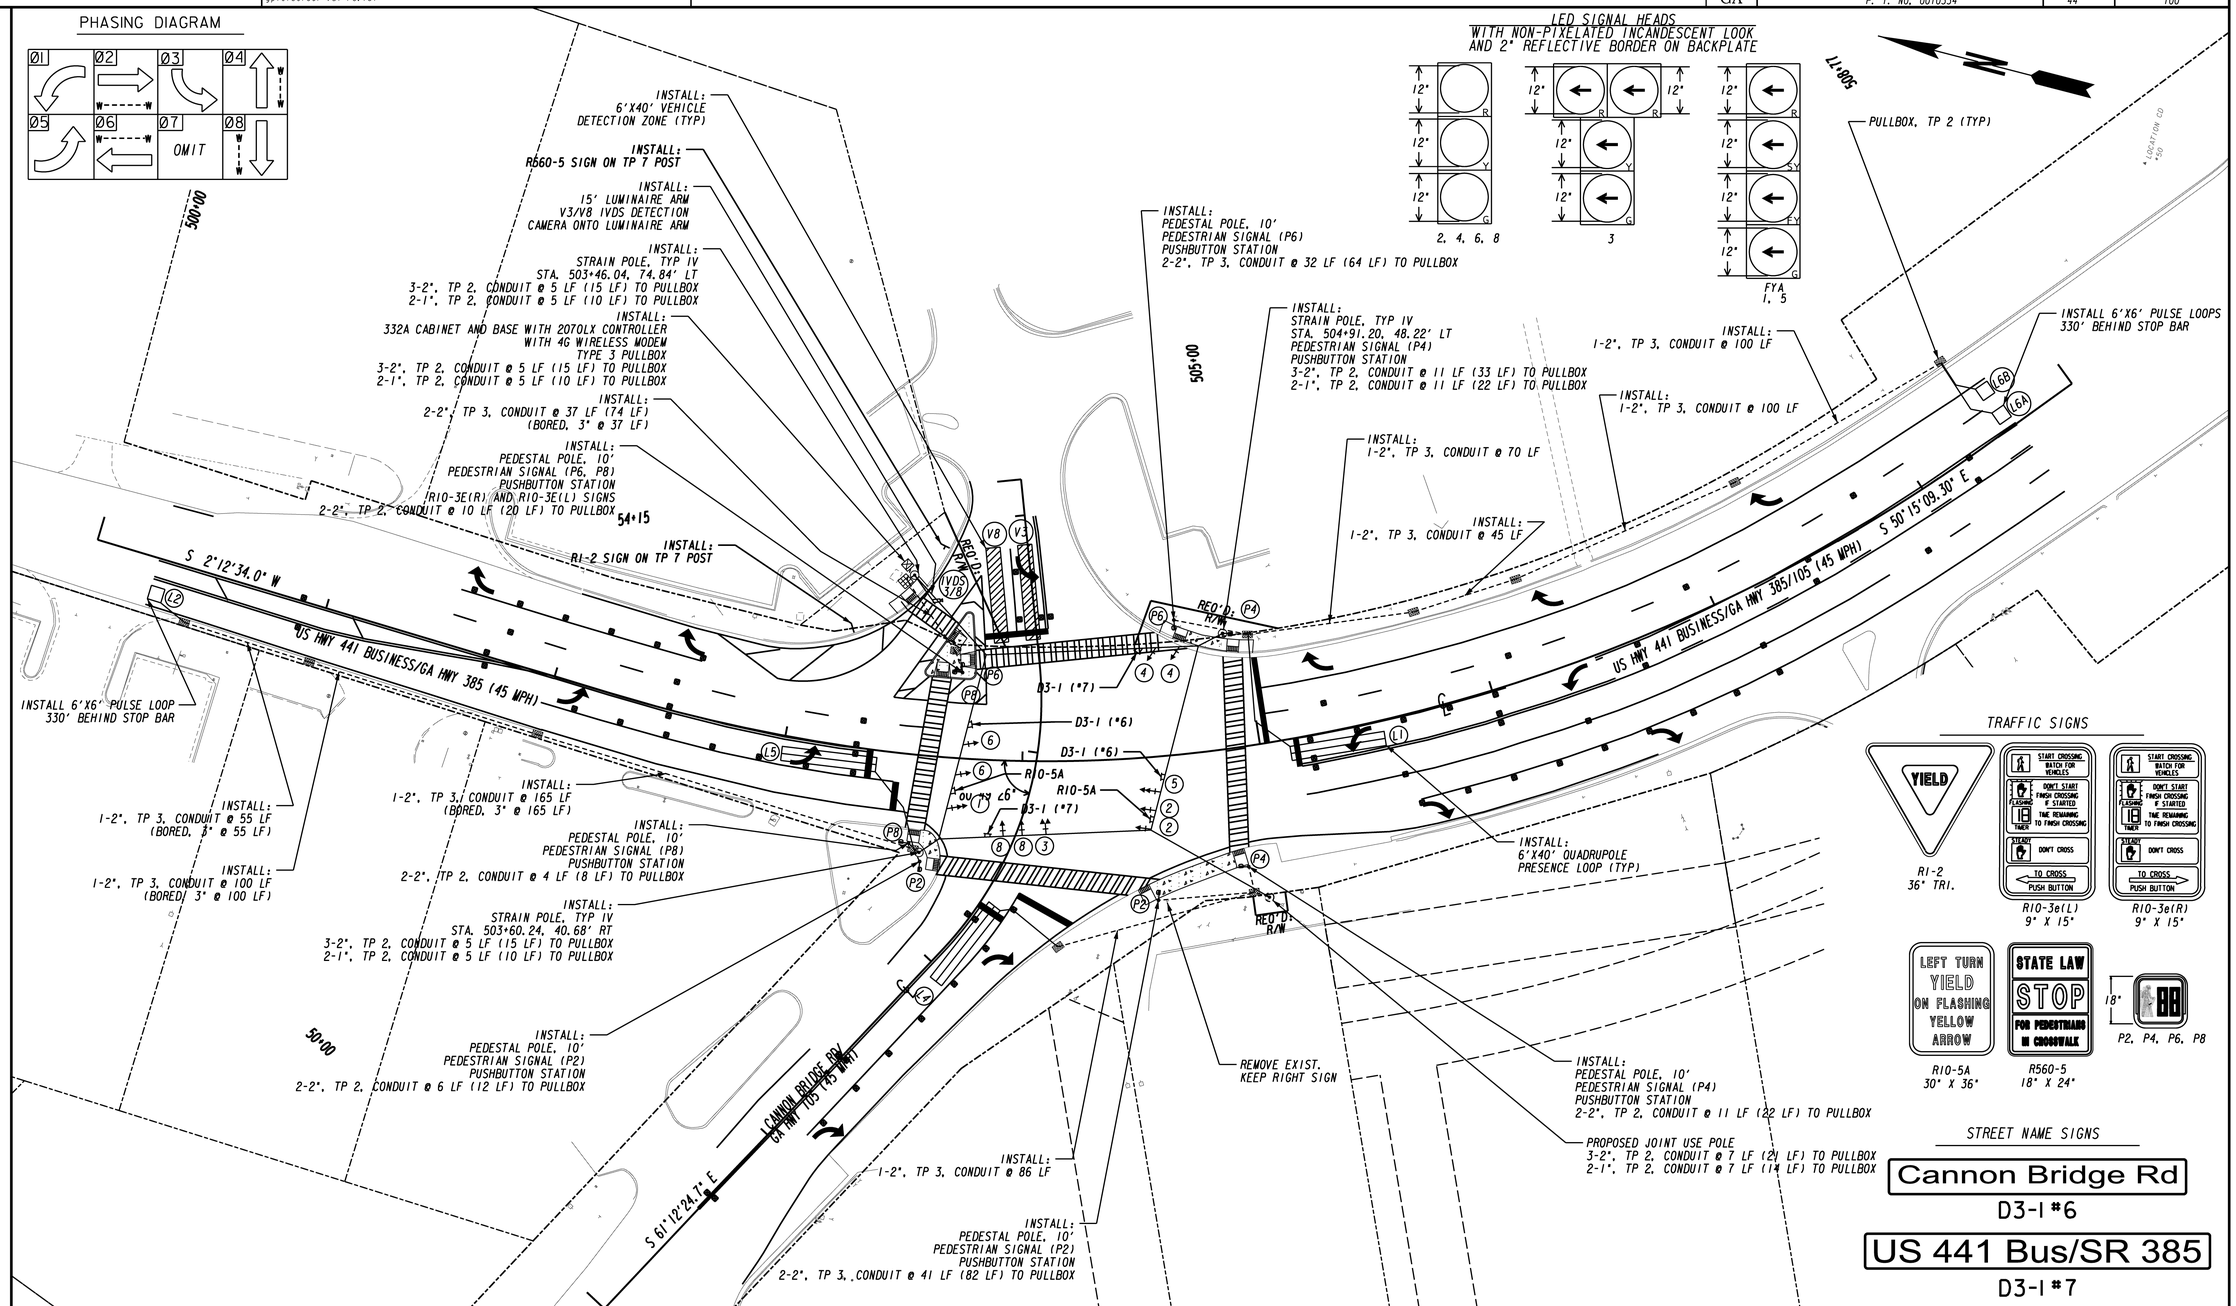

PROPERTY AND EXISTING R/W LINE	
REQUIRED R/W LINE	
CONSTRUCTION LIMITS	C F
EASEMENT FOR CONSTR & MAINTENANCE OF SLOPES	
EASEMENT FOR CONSTR OF SLOPES	
EASEMENT FOR CONSTR OF DRIVES	

BEGIN LIMIT OF ACCESS.....BLA
END LIMIT OF ACCESS.....ELA
LIMIT OF ACCESS
REQ'D R/W & LIMIT OF ACCESS

HDR | ICA

SCALE IN FEET
0 30 60 120

REVISION DATES

STATE OF GEORGIA
DEPARTMENT OF TRANSPORTATION
OFFICE: PROGRAM DELIVERY

SIGNAL PLANS

SR 105 @ SR 385
INTERSECTION #4

DRAWING No. 27-009

12/14/2012 GPLN