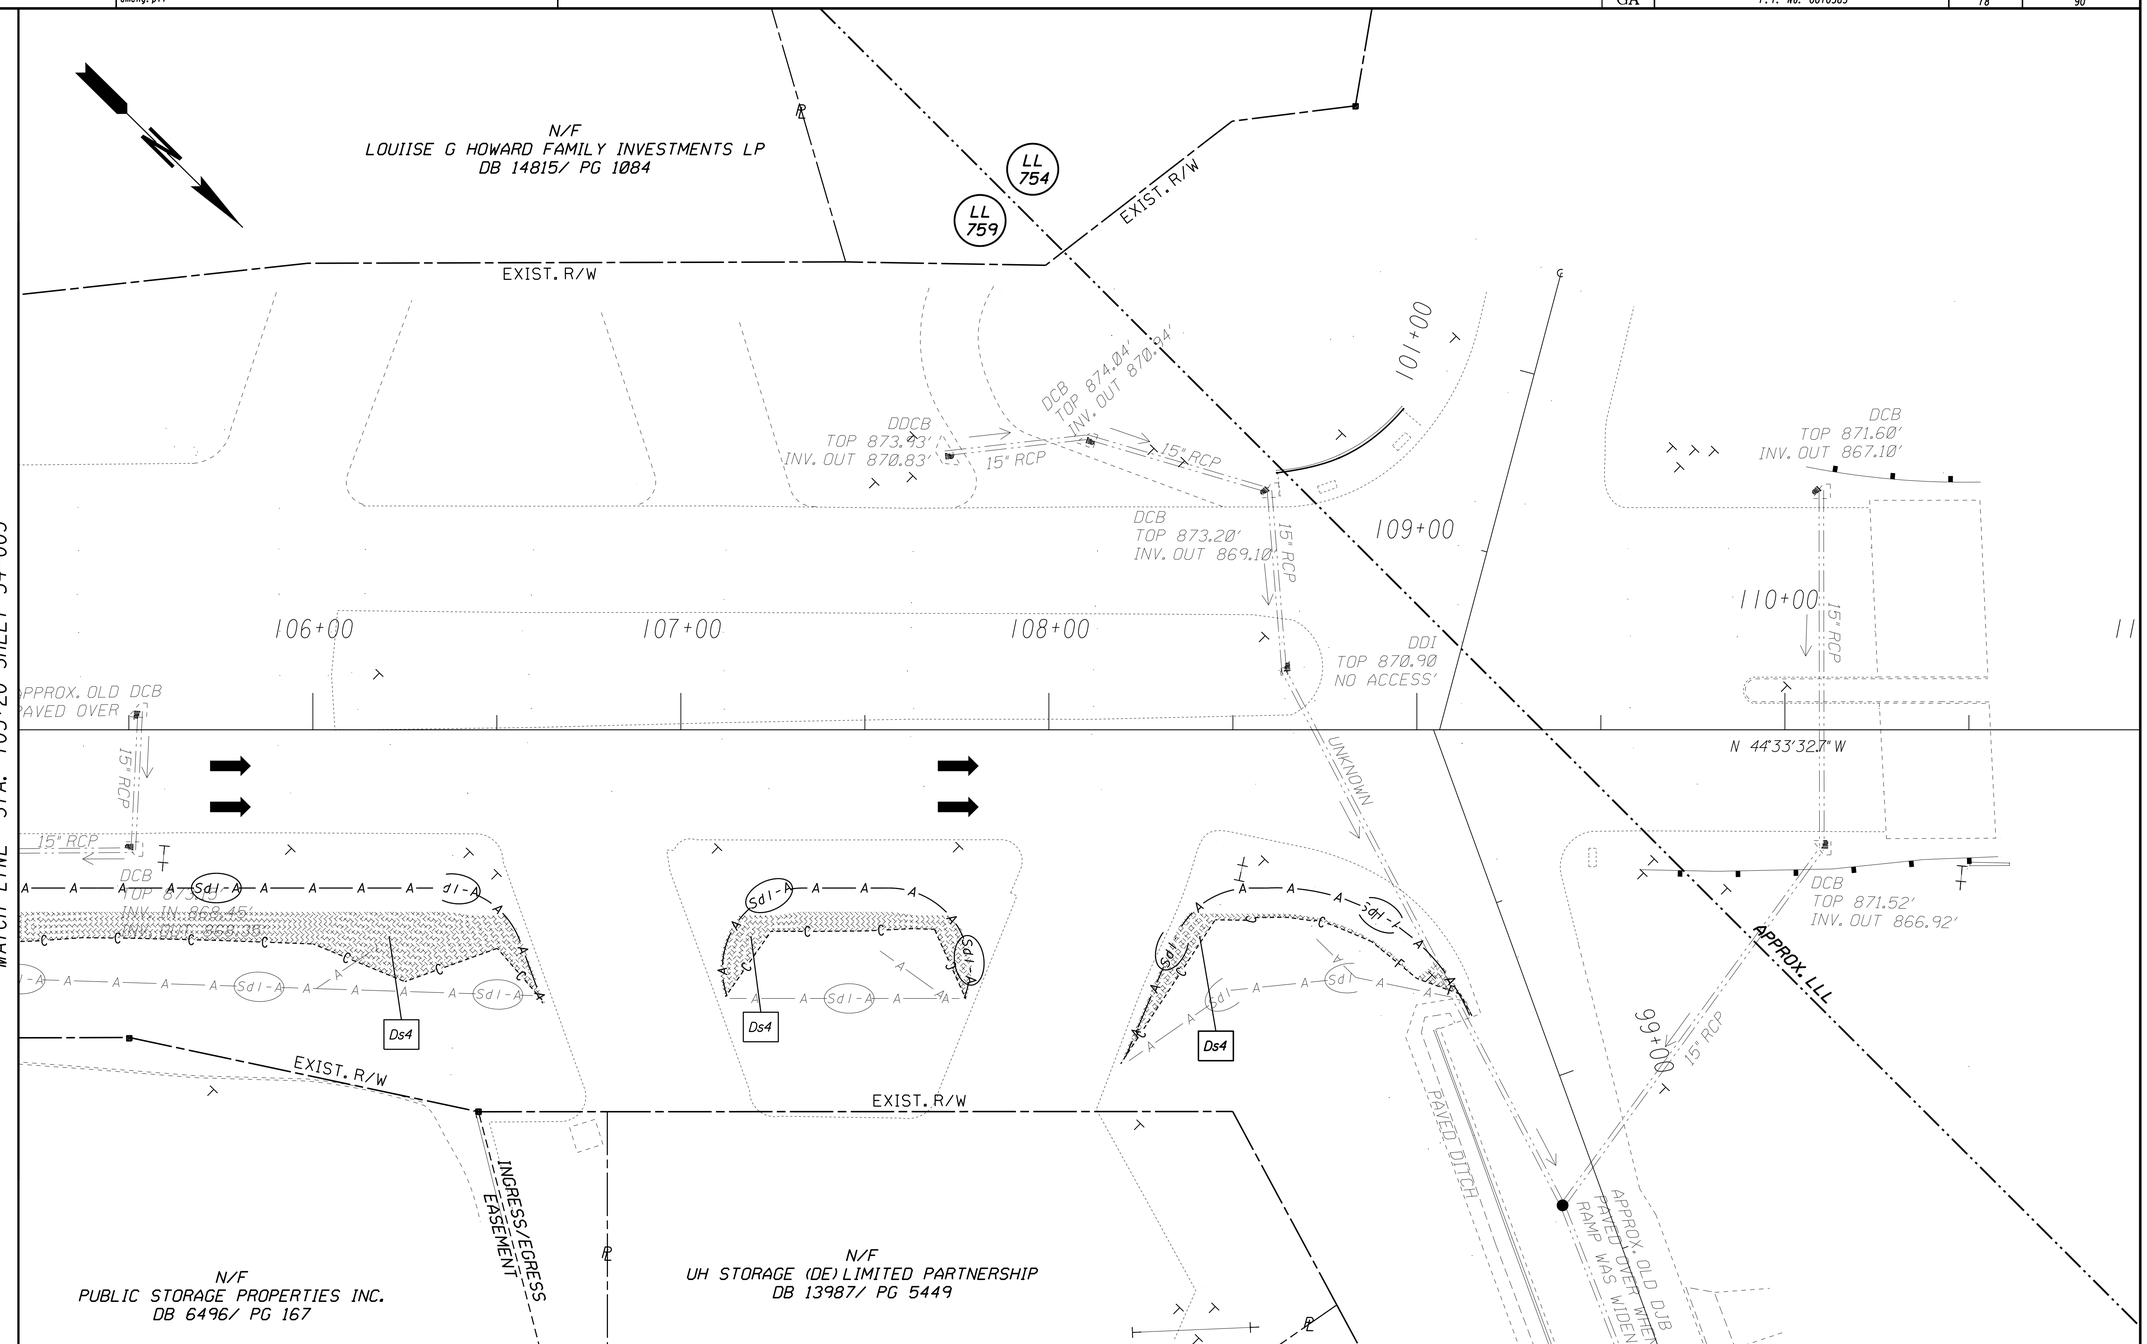

CURRENT STAGE TRAFFIC PATTERN

ARCADIS
Infrastructure · Water · Environment · Buildings

SCALE IN FEET
0 20 40 80

REVISION DATES		

STATE OF GEORGIA
DEPARTMENT OF TRANSPORTATION

OFFICE: PROGRAM DELIVERY

BMP LOCATION DETAILS
STAGE 1

OPERATIONAL IMPROVEMENTS TO SR 280 WB APPROACH TO I-285 NB ON RAMP

DRAWING No. 54-004

6/20/2011 GPLW