VOID

12/30/2014 9:00:06 AM USER:afuller	GPLOT-V8 gplotborder-V8I-PO.tbl	F:\Project\2014\2014033.00\R0\0010394\Evans Dale Rd\0010394A_I3-013.dgn	RELEASED FOR CONSTRUCTION DECEMBER 3, 2014	STATE GA	PROJECT NUMBER 0010394	SHEET NO.	TOTAL SHEETS

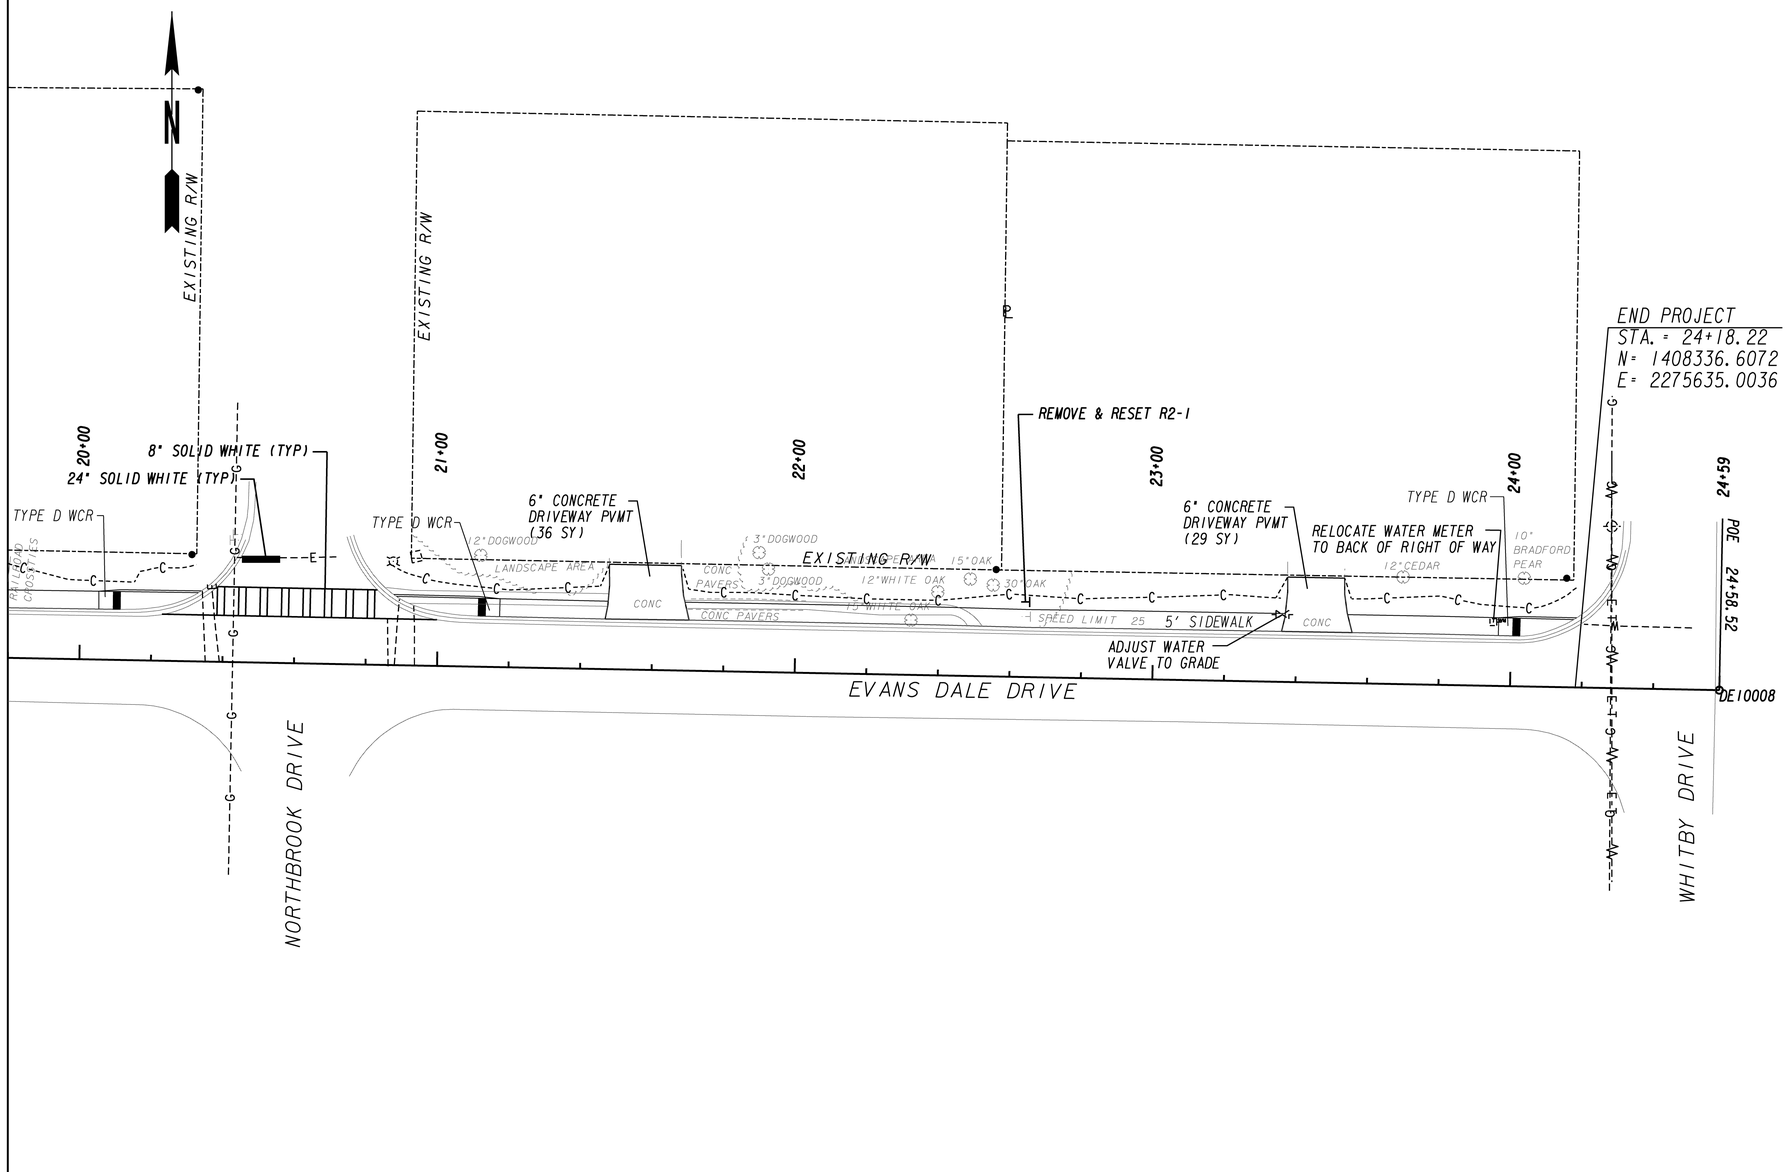

PROPERTY AND EXISTING R/W LINE
REQUIRED R/W LINE
CONSTRUCTION LIMITS
EASEMENT FOR CONSTR & MAINTENANCE OF SLOPES
EASEMENT FOR CONSTR OF SLOPES
EASEMENT FOR CONSTR OF DRIVES

MULKEY ENGINEERS & CONSULTANTS

GEORGIA DEPARTMENT OF TRANSPORTATION

SCALE IN FEET 0 20 40 80

REVISION DATES

STATE OF GEORGIA
DEPARTMENT OF TRANSPORTATION
OFFICE: INNOVATIVE DELIVERY

MAINLINE PLAN

SRTS- DEKALB
EVANS DALE DRIVE

DRAWING No. 13-13

12/14/2012 GPLN