VOID

RELEASED FOR CONSTRUCTION DECEMBER 3, 2014

STATE	PROJECT NUMBER	SHEET NO.	TOTAL SHEETS
GA	0010394		

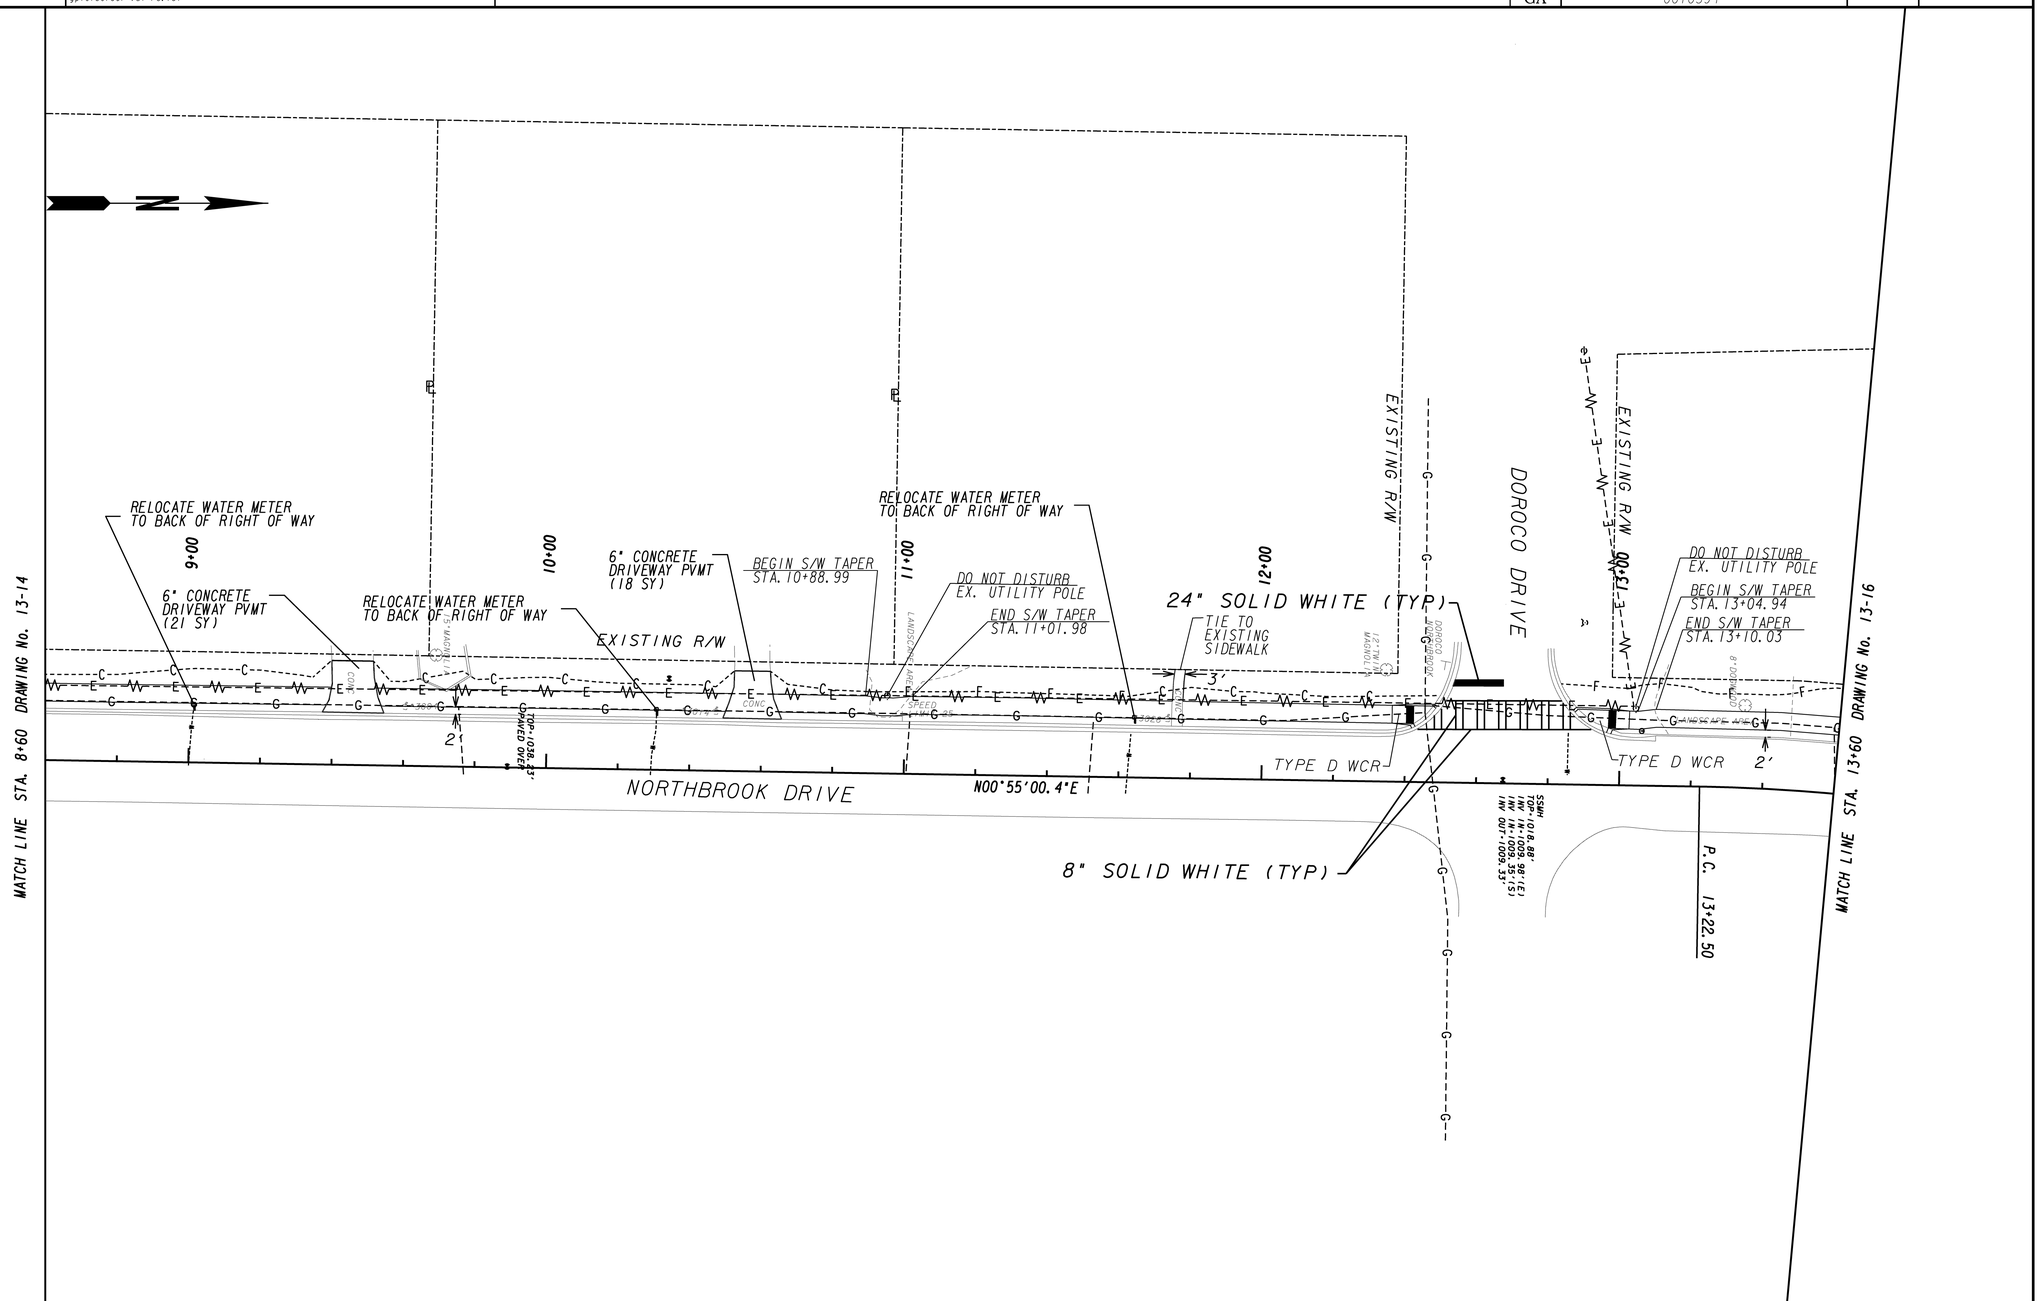

PROPERTY AND EXISTING R/W LINE
REQUIRED R/W LINE
CONSTRUCTION LIMITS
EASEMENT FOR CONSTR & MAINTENANCE OF SLOPES
EASEMENT FOR CONSTR OF SLOPES
EASEMENT FOR CONSTR OF DRIVES

MULKEY ENGINEERS & CONSULTANTS

GEORGIA
DEPARTMENT OF TRANSPORTATION

SCALE IN FEET
0 20 40 80

REVISION DATES

STATE OF GEORGIA
DEPARTMENT OF TRANSPORTATION
OFFICE: INNOVATIVE DELIVERY

MAINLINE PLAN
SRTS - DEKALB
NORTHBROOK DRIVE

DRAWING No. 13-15

12/14/2012 GPLN