VOID

12/30/2014 9:00:12 AM	GPLOT-V8	F:\Project\2014\2014033.00\R0\0010394\Evans Dale Rd\0010394A_23.dgn	RELEASED FOR CONSTRUCTION DECEMBER 3, 2014	STATE	PROJECT NUMBER	SHEET NO.	TOTAL SHEETS
USER:afuller	gplotborder-V8I-PO.tbl			GA	0010394		

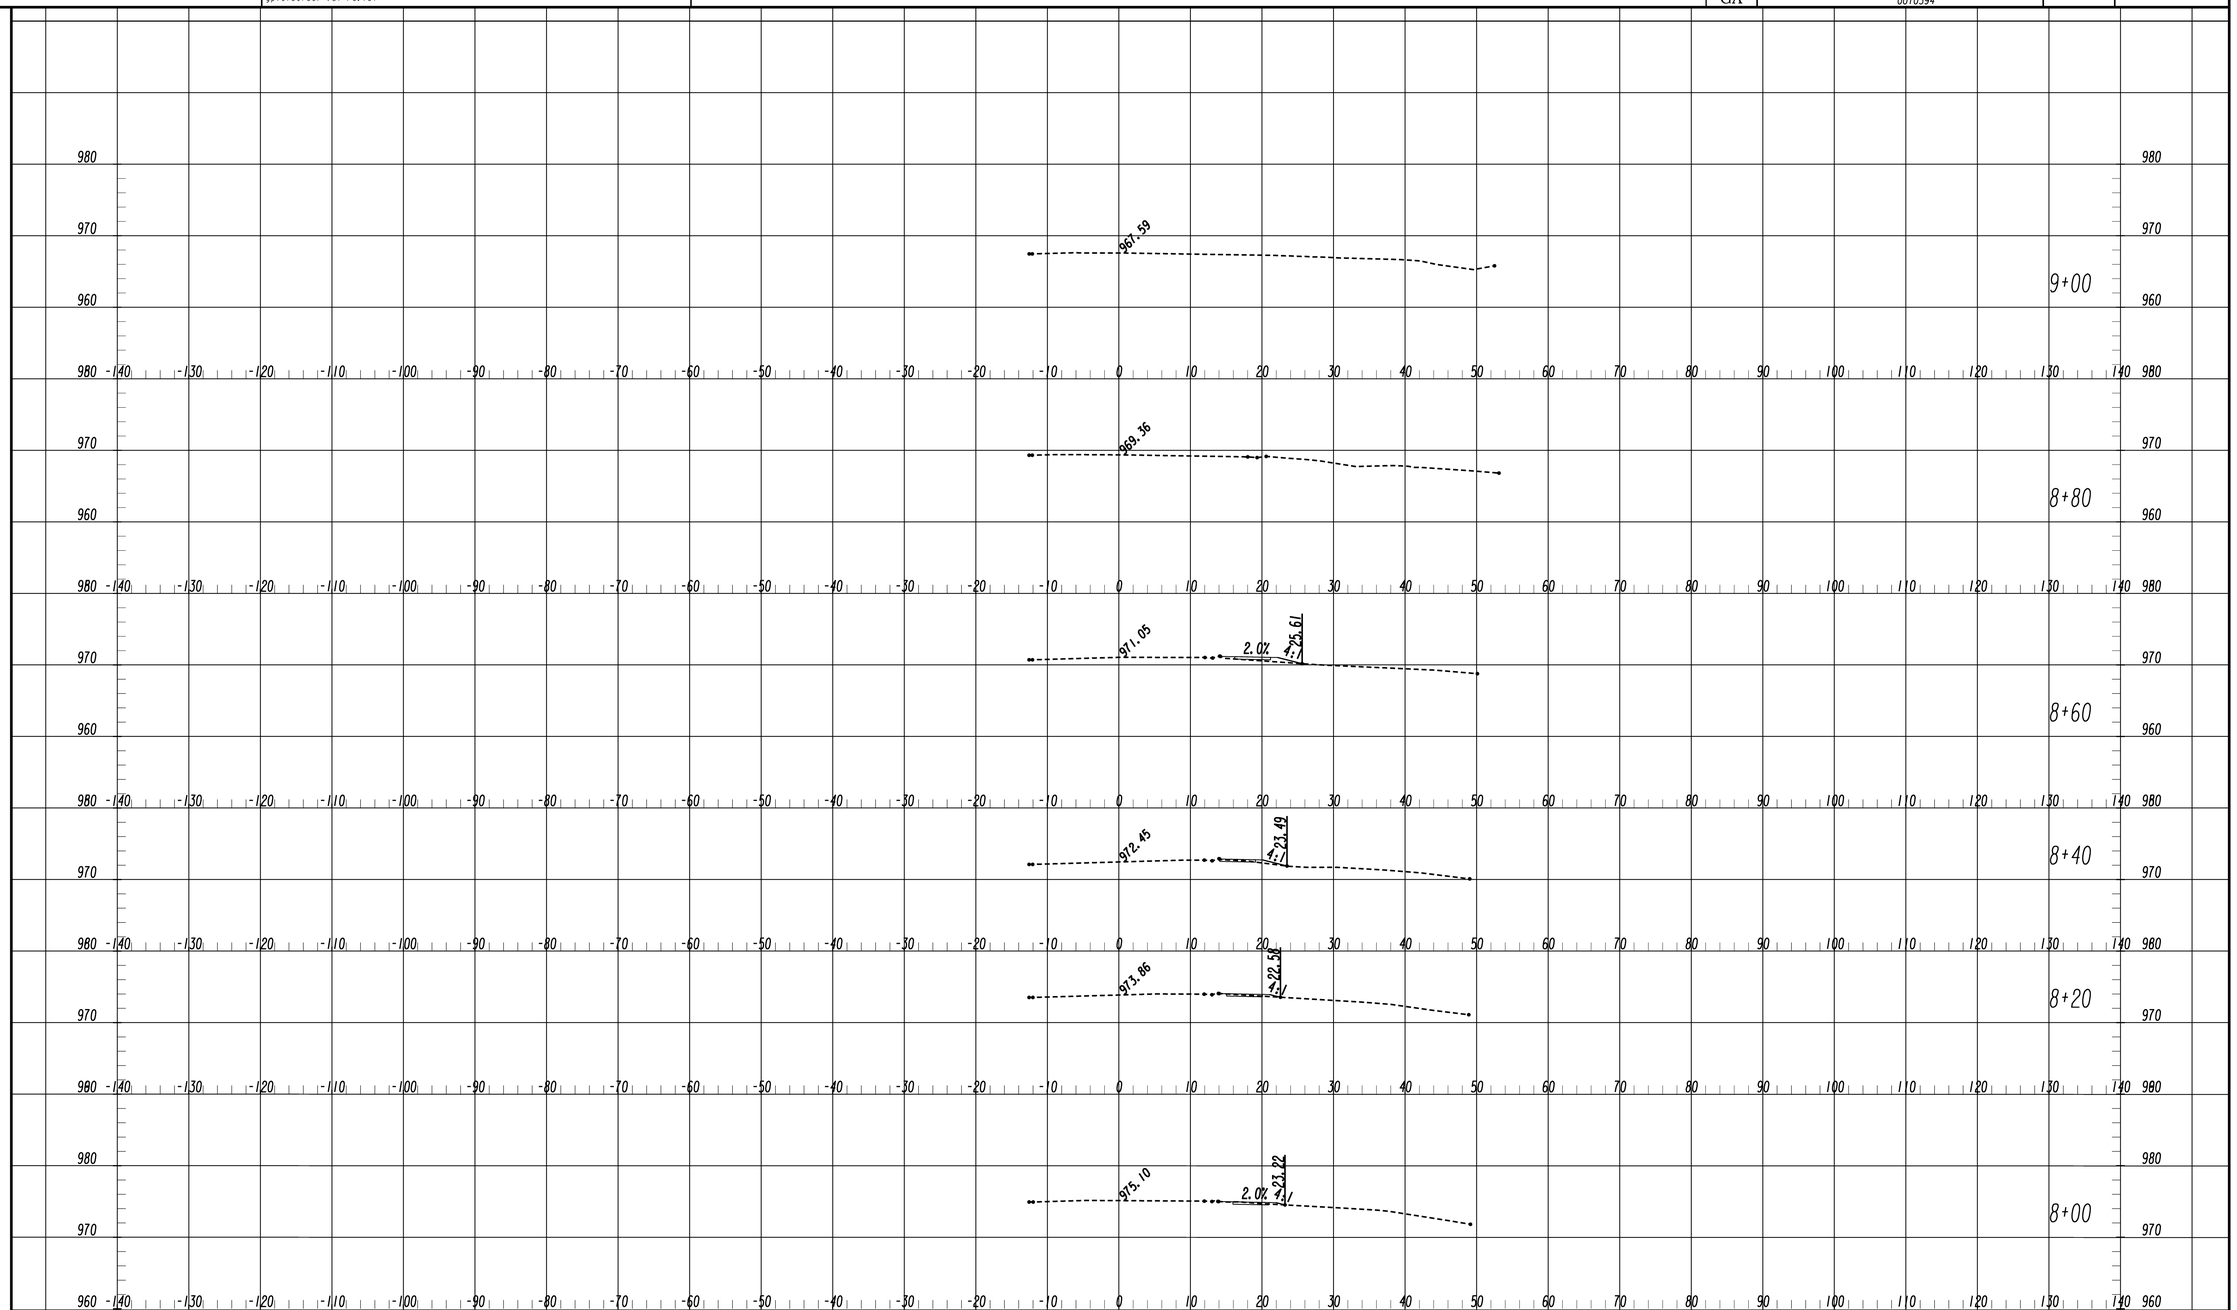

MULKEY ENGINEERS & CONSULTANTS

GEORGIA DEPARTMENT OF TRANSPORTATION

SCALE IN FEET 0 10 20 40

REVISION DATES

STATE OF GEORGIA
DEPARTMENT OF TRANSPORTATION

OFFICE:

CROSS SECTIONS

SRTS - DEKALB
EVANS DALE DRIVE

DRAWING No. 23-03

11/30/2011 SUXSEW