VOID

12/30/2014 9:00:25 AM USER:afuller	GPLOT-V8 gplotborder-V8I-PO.tbl	F:\Project\2014\2014033.00\R0\0010394\Evans Dale Rd\0010394A_24_003.dgn	RELEASED FOR CONSTRUCTION DECEMBER 3, 2014	STATE GA	PROJECT NUMBER 0010394	SHEET NO.	TOTAL SHEETS

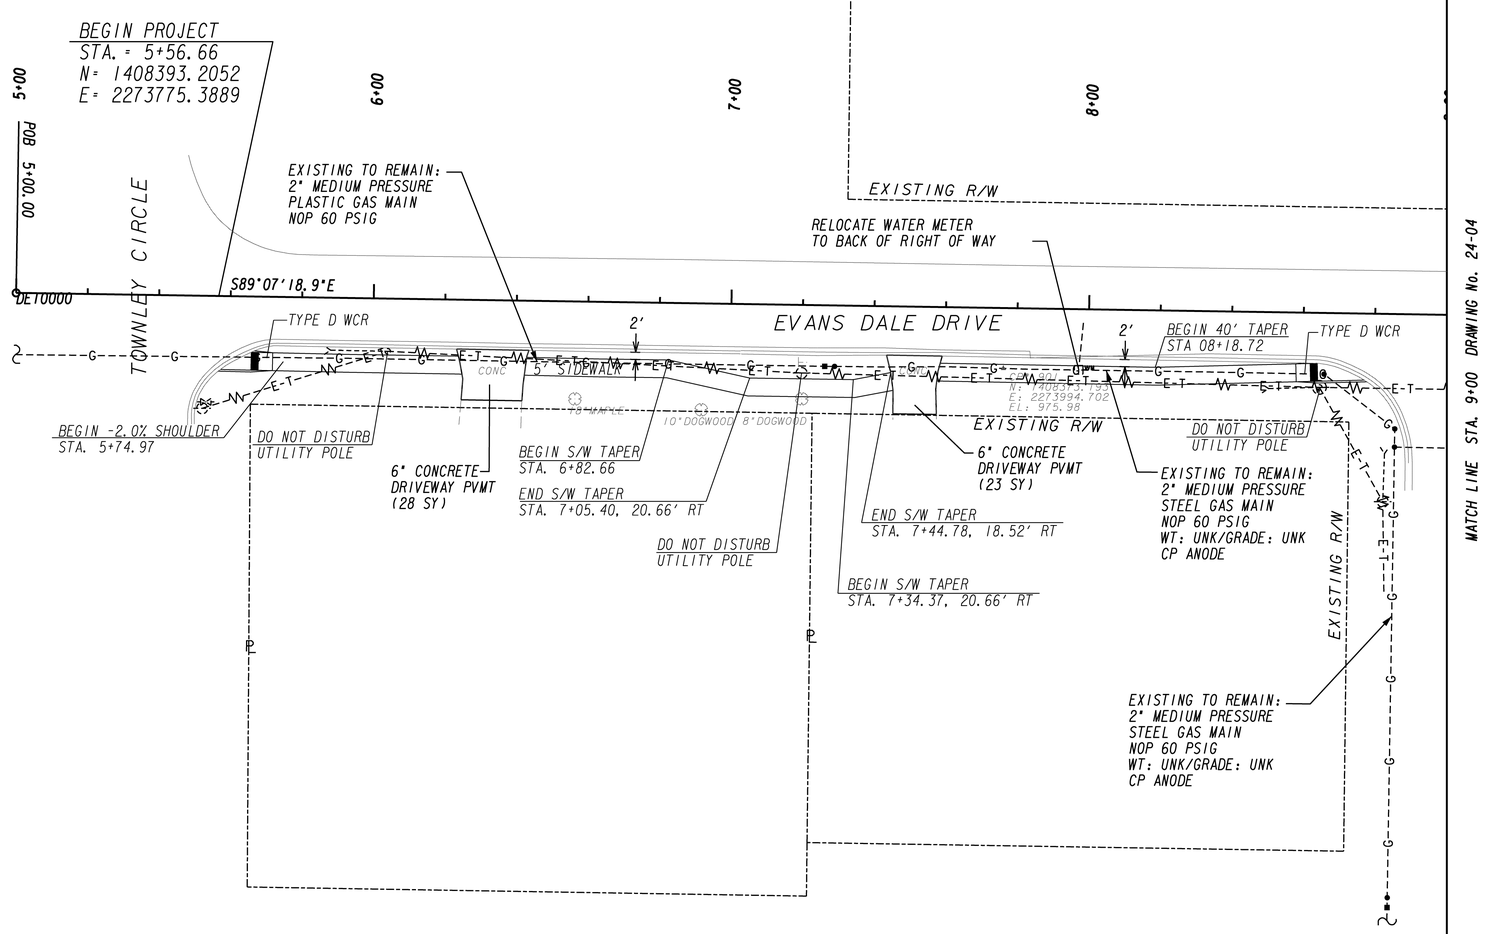

MULKEY ENGINEERS & CONSULTANTS

GEORGIA
DEPARTMENT OF TRANSPORTATION

SCALE IN FEET
0 20 40 80

REVISION DATES		

STATE OF GEORGIA
DEPARTMENT OF TRANSPORTATION

OFFICE: INNOVATIVE DELIVERY

UTILITY PLANS

SRTS - EVANS DALE DRIVE

DRAWING No. 24-03

12/14/2012 GPLN