VOID

12/30/2014 9:00:27 AM GPLOT-V8
USER:afuller gplotborder-V8I-PO.tbl
F:\Project\2014\2014033.00\R0\0010394\Evans Dale Rd\0010394A_24_004.dgn

RELEASED FOR CONSTRUCTION DECEMBER 3, 2014

STATE	PROJECT NUMBER	SHEET NO.	TOTAL SHEETS
GA	0010394		

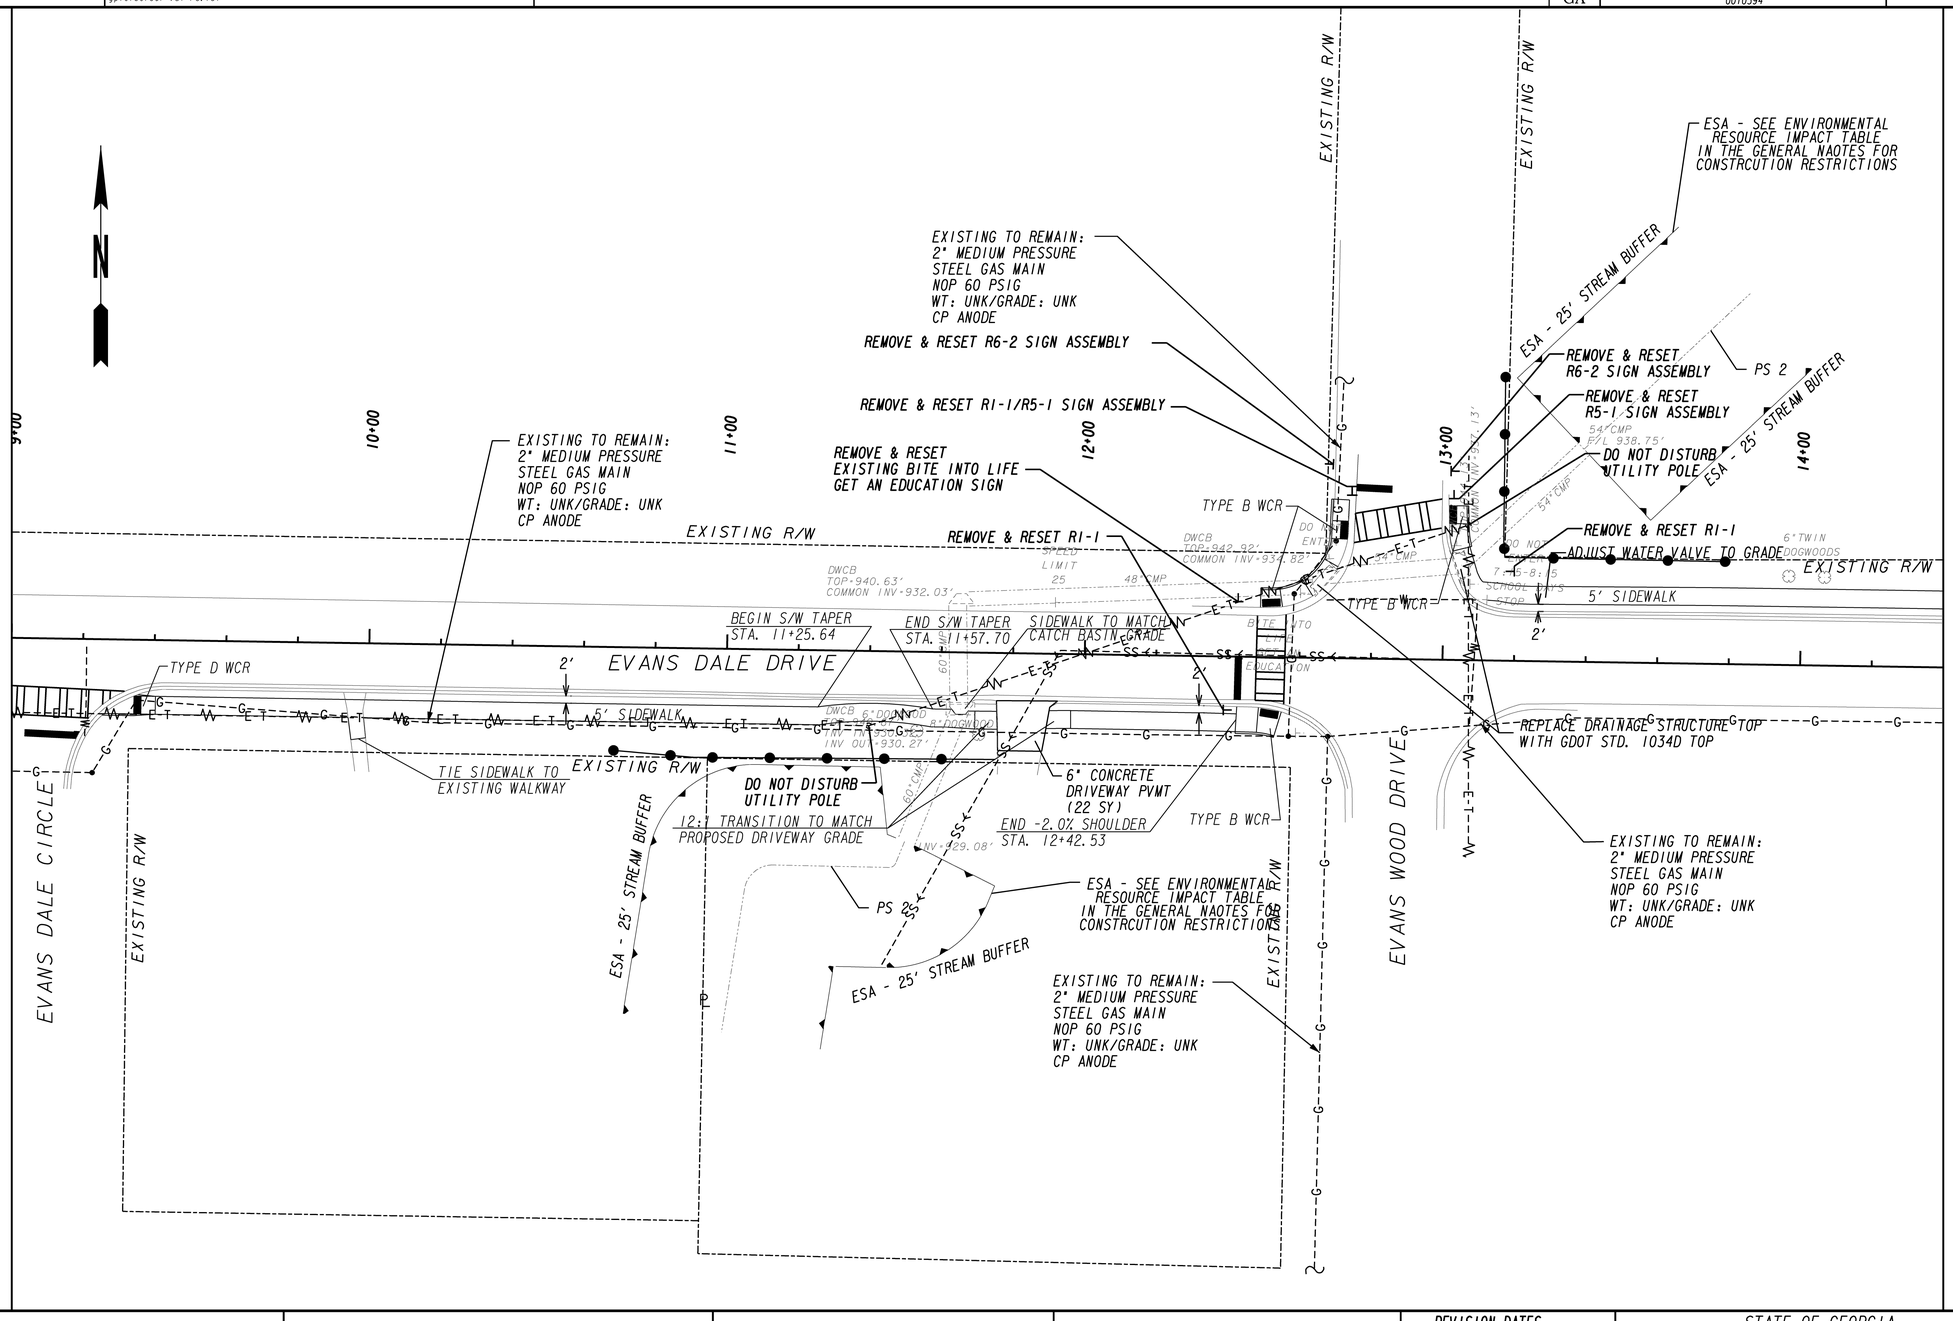

MULKEY ENGINEERS & CONSULTANTS

GEORGIA DEPARTMENT OF TRANSPORTATION

SCALE IN FEET
0 20 40 80

REVISION DATES

STATE OF GEORGIA
DEPARTMENT OF TRANSPORTATION
OFFICE: INNOVATIVE DELIVERY

UTILITY PLANS

SRTS - EVANS DALE DRIVE

DRAWING No. 24-04

12/14/2012 GPLN