VOID

12/30/2014	9:00:32 AM	GPLOT-V8	F:\Project\2014\2014033.00\R0\0010394\Evans Dale Rd\0010394A_24_006.dgn	RELEASED FOR CONSTRUCTION DECEMBER 3, 2014	STATE	PROJECT NUMBER	SHEET NO.	TOTAL SHEETS
USER:afuller		gplotborder-V8I-PO.tbl			GA	0010394		

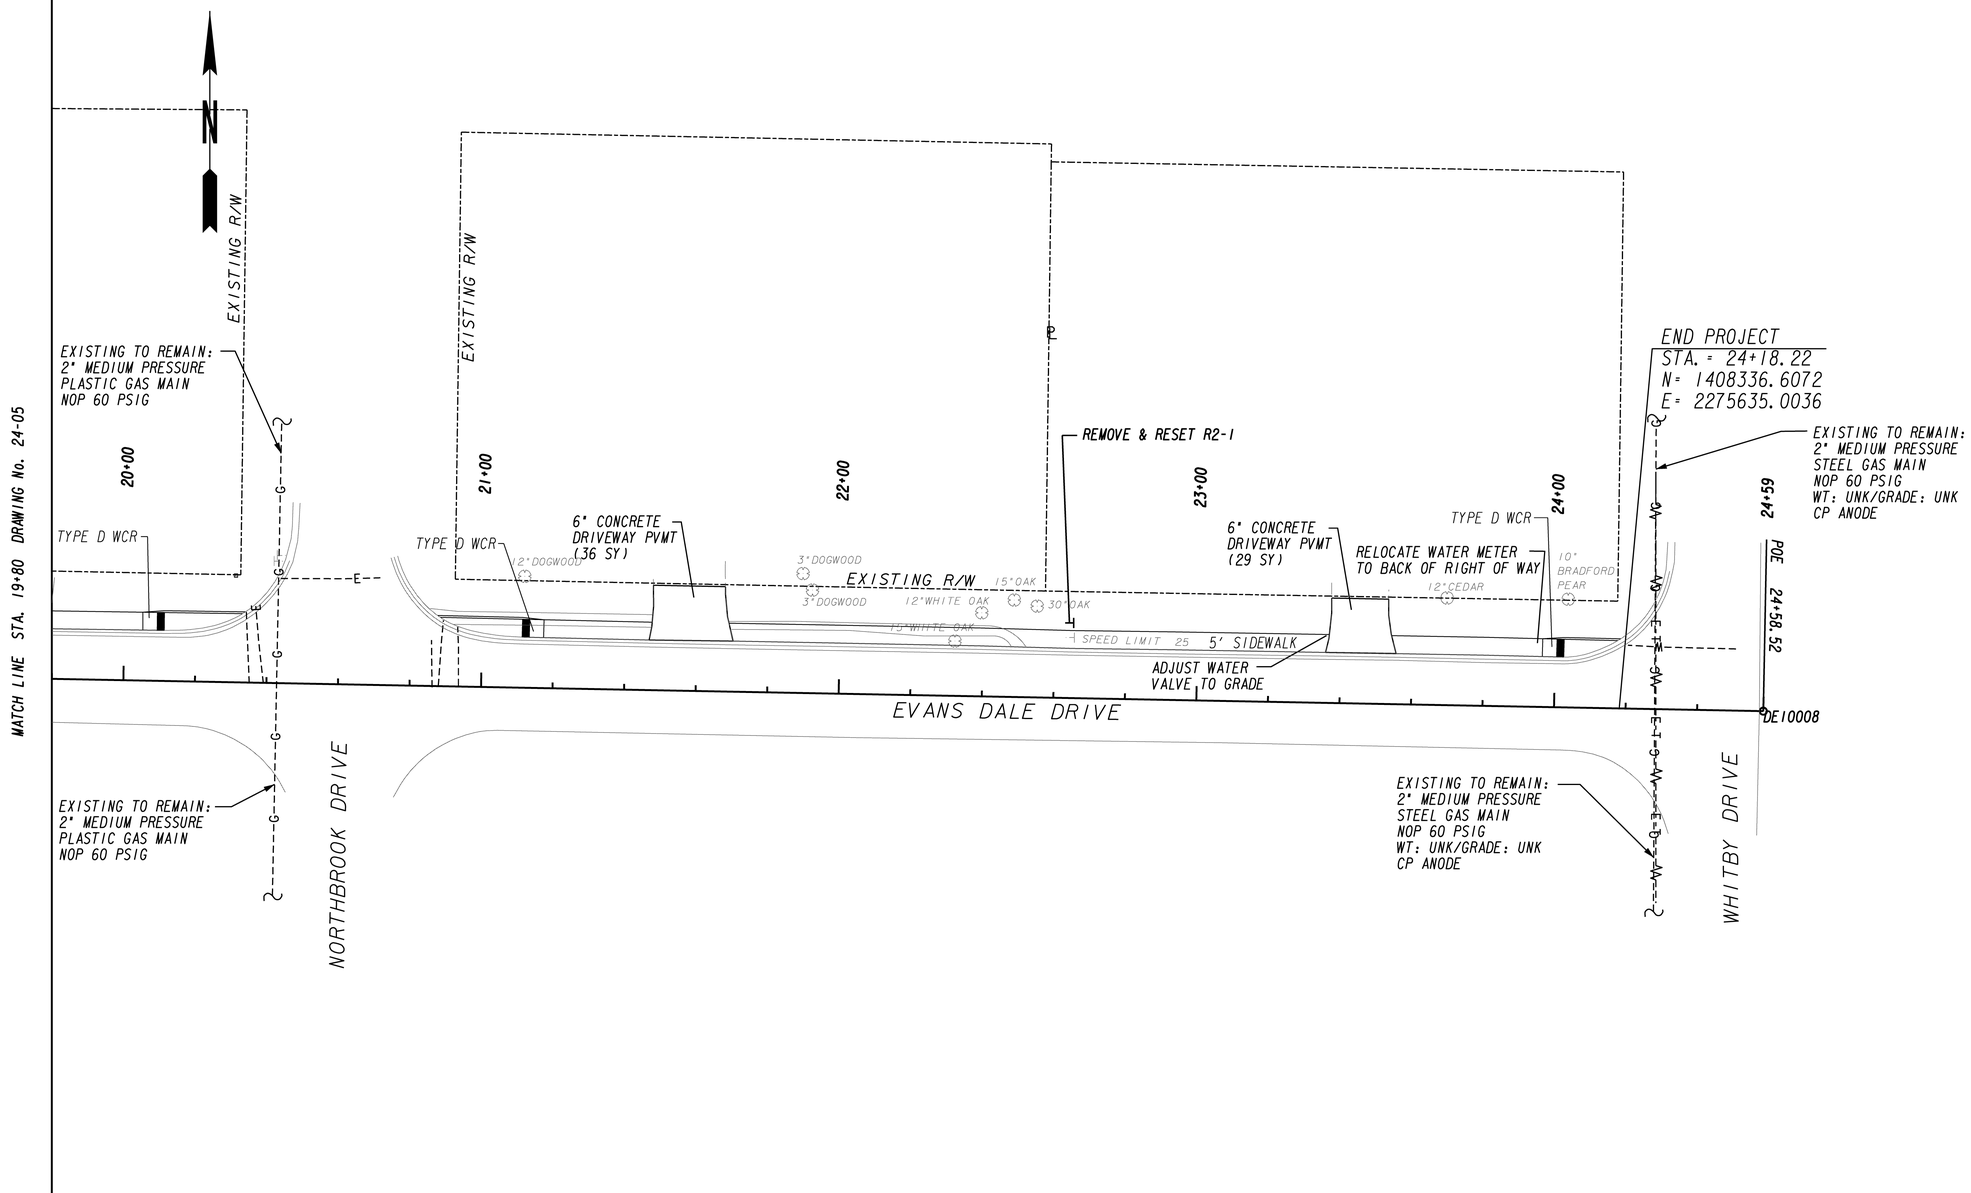

MULKEY ENGINEERS & CONSULTANTS

GEORGIA
DEPARTMENT OF TRANSPORTATION

SCALE IN FEET
0 20 40 80

REVISION DATES

STATE OF GEORGIA
DEPARTMENT OF TRANSPORTATION
OFFICE: INNOVATIVE DELIVERY

UTILITY PLANS

SRTS - EVANS DALE DRIVE

DRAWING No. 24-06

12/14/2012 GPLN