VOID

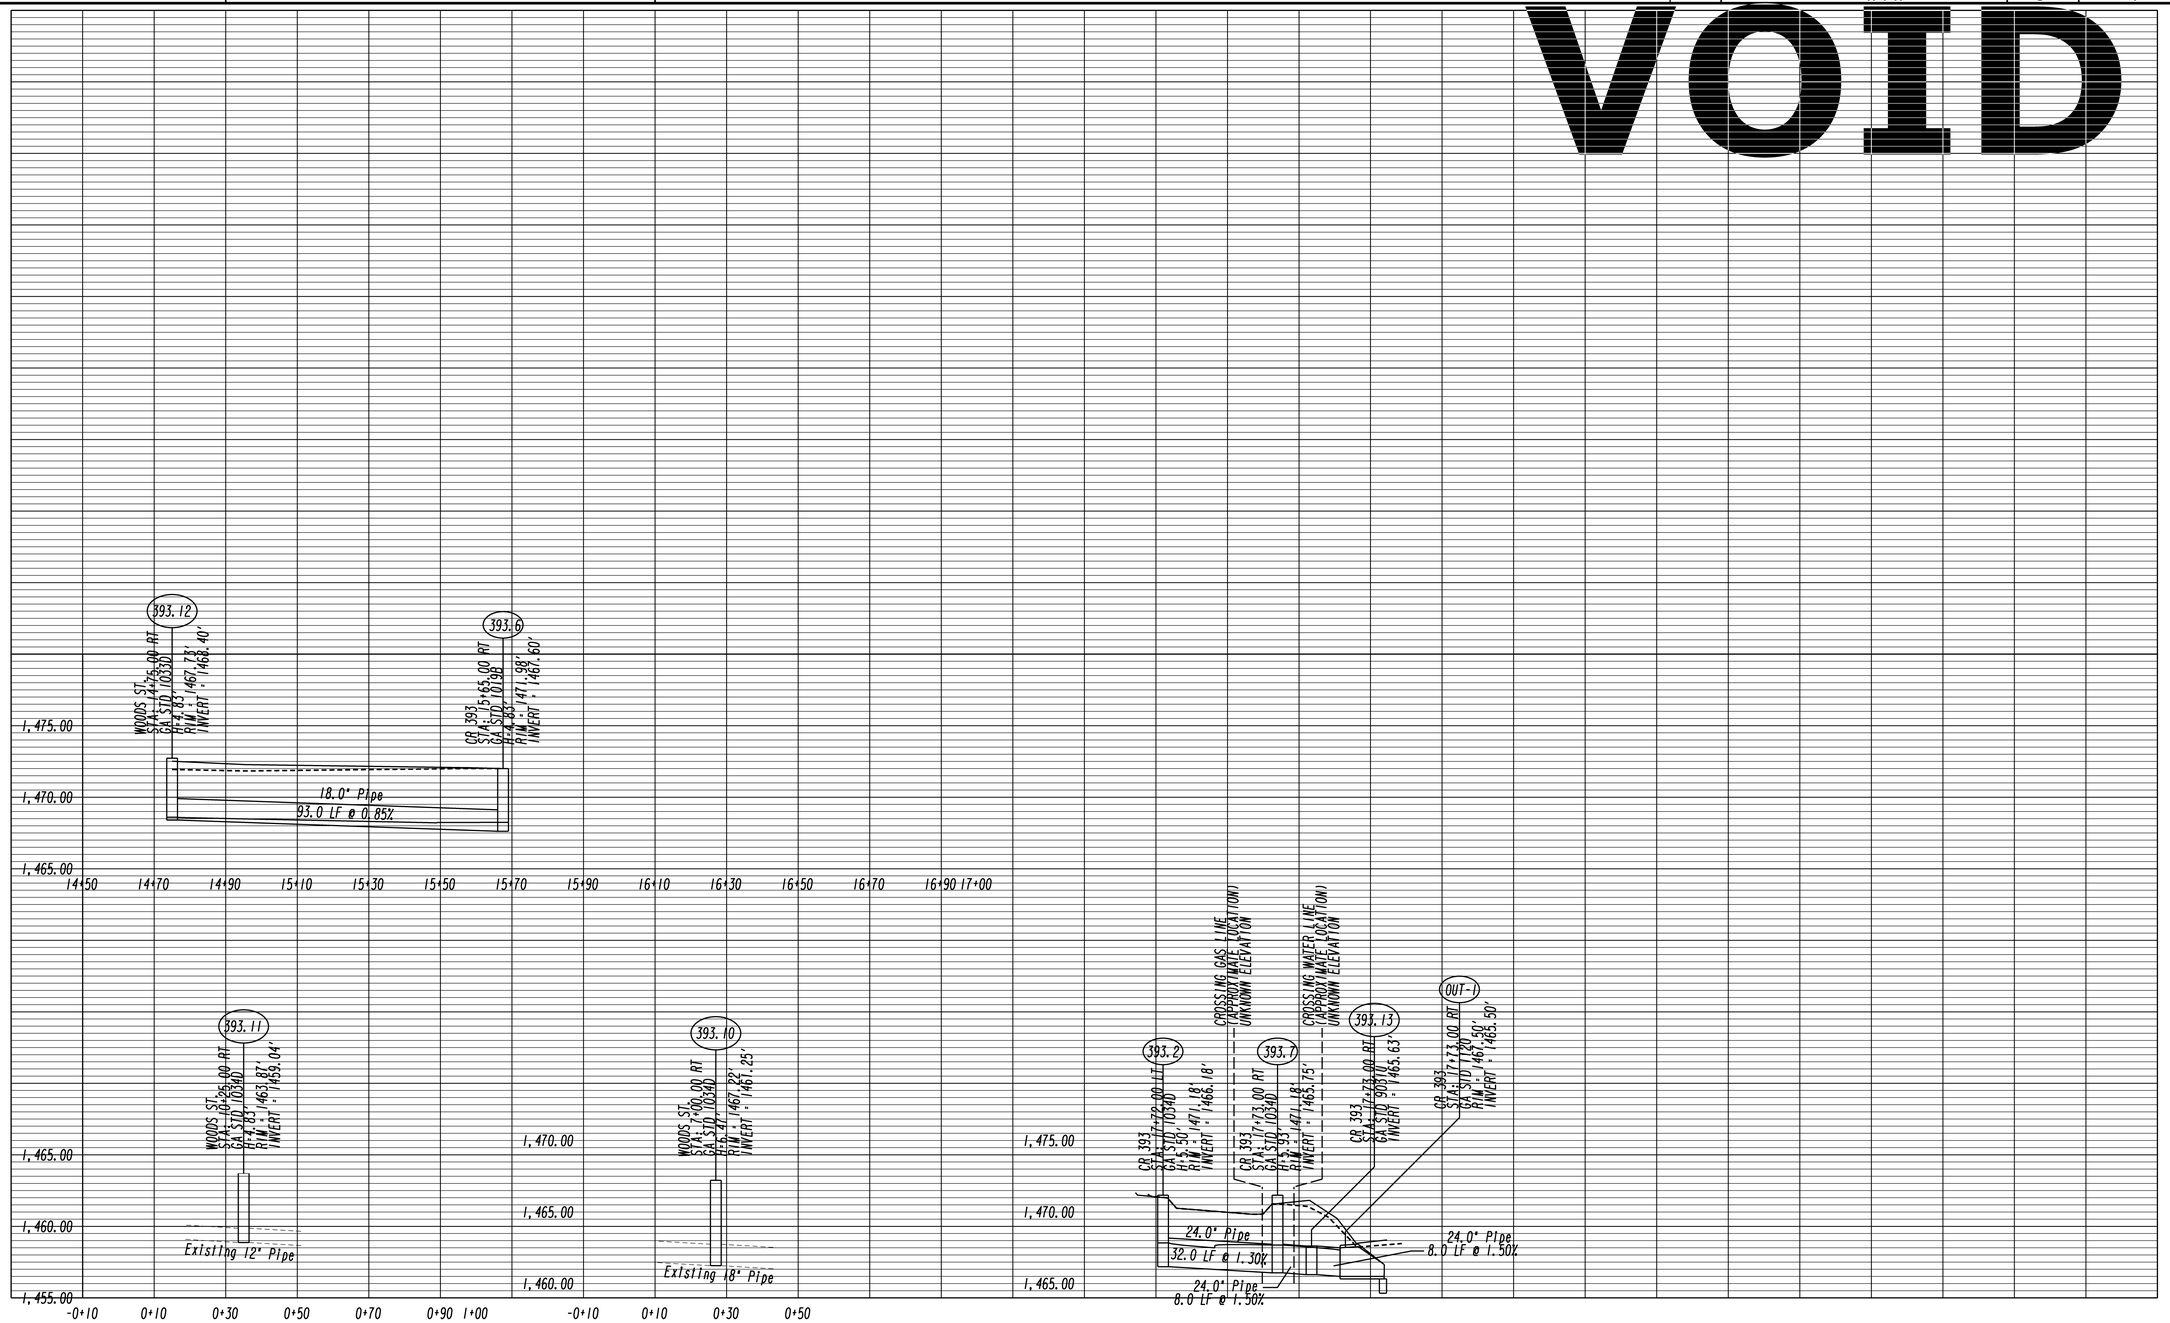

GEORGIA
DEPARTMENT OF TRANSPORTATION

SCALE: 1" = 5' VERT.
1" = 20' HOR.

REVISION DATES		

STATE OF GEORGIA
DEPARTMENT OF TRANSPORTATION
OFFICE: ROADWAY DESIGN

DRAINAGE PROFILES

0010400
HABERSHAM COUNTY

DRAWING No.
22-003

3/1/2007 GRIEDG