VOID

2/26/2015 2:28:10 PM USER:afuller	GPLOT-V8 gplotborder-V8I-PO.tbl	F:\Project\2014\2014033.00\R0\0010401\DGN\0010401_31-001.dgn	RELEASED FOR CONSTRUCTION JANUARY 21, 2015	STATE	PROJECT NUMBER	SHEET NO.	TOTAL SHEETS
				GA	0010401	048	101

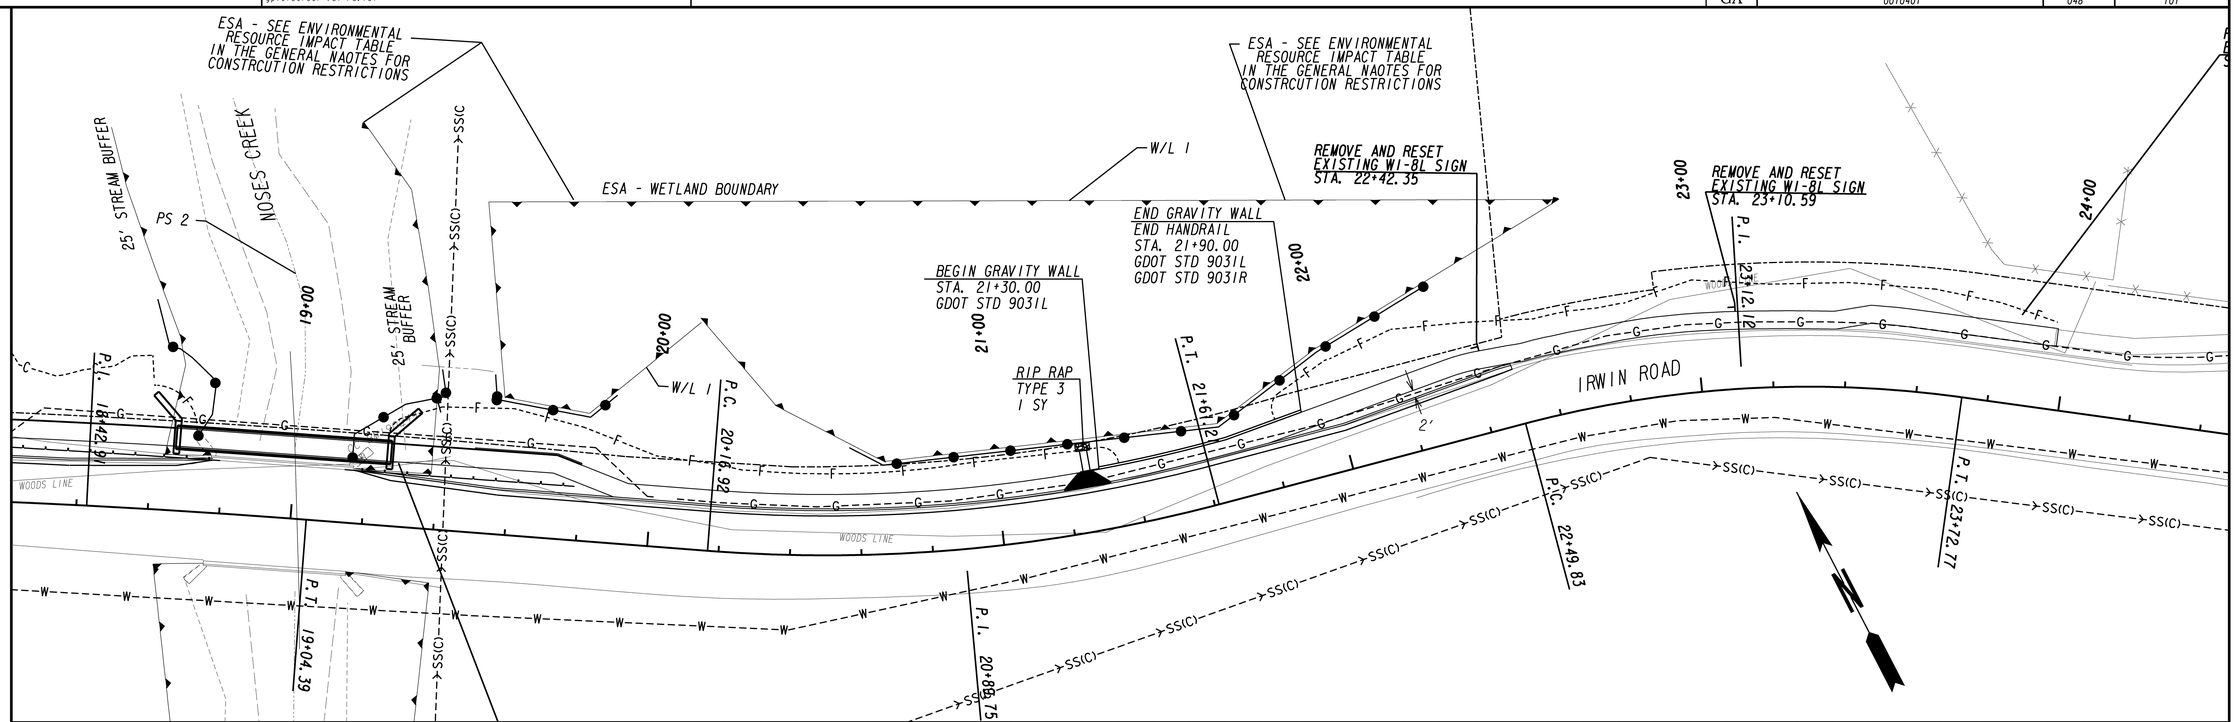

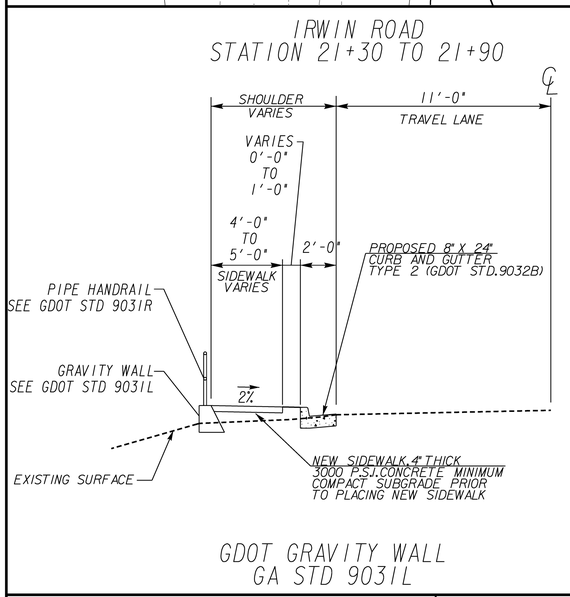

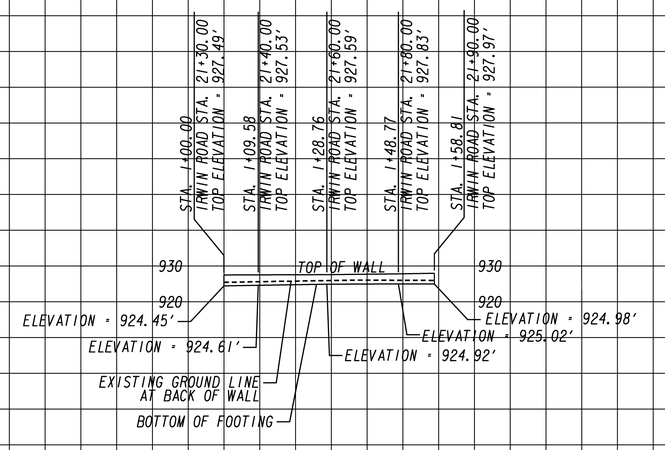

MULKEY ENGINEERS & CONSULTANTS

GEORGIA DEPARTMENT OF TRANSPORTATION

SCALE IN FEET 0 20 40 80

REVISION DATES

STATE OF GEORGIA
DEPARTMENT OF TRANSPORTATION

OFFICE: INNOVATIVE DELIVERY

RETAINING WALL ENVELOPES

SRTS - COBB
CHEATHAM HILL ELEMENTARY

DRAWING No. 31-001

12/14/2012 GPLN