VOID

1/12/2015 3:55:26 PM USER:afuller	GPLOT-V8 gplotborder-V8I-PO.tbl	F:\Project\2014\2014033.00\R0\0010403\Bethune Elementary School V2\0010403A_14-001.dgn	RELEASED FOR CONSTRUCTION DECEMBER 10, 2014	STATE GA	PROJECT NUMBER 0010403	SHEET NO. 014	TOTAL SHEETS 120

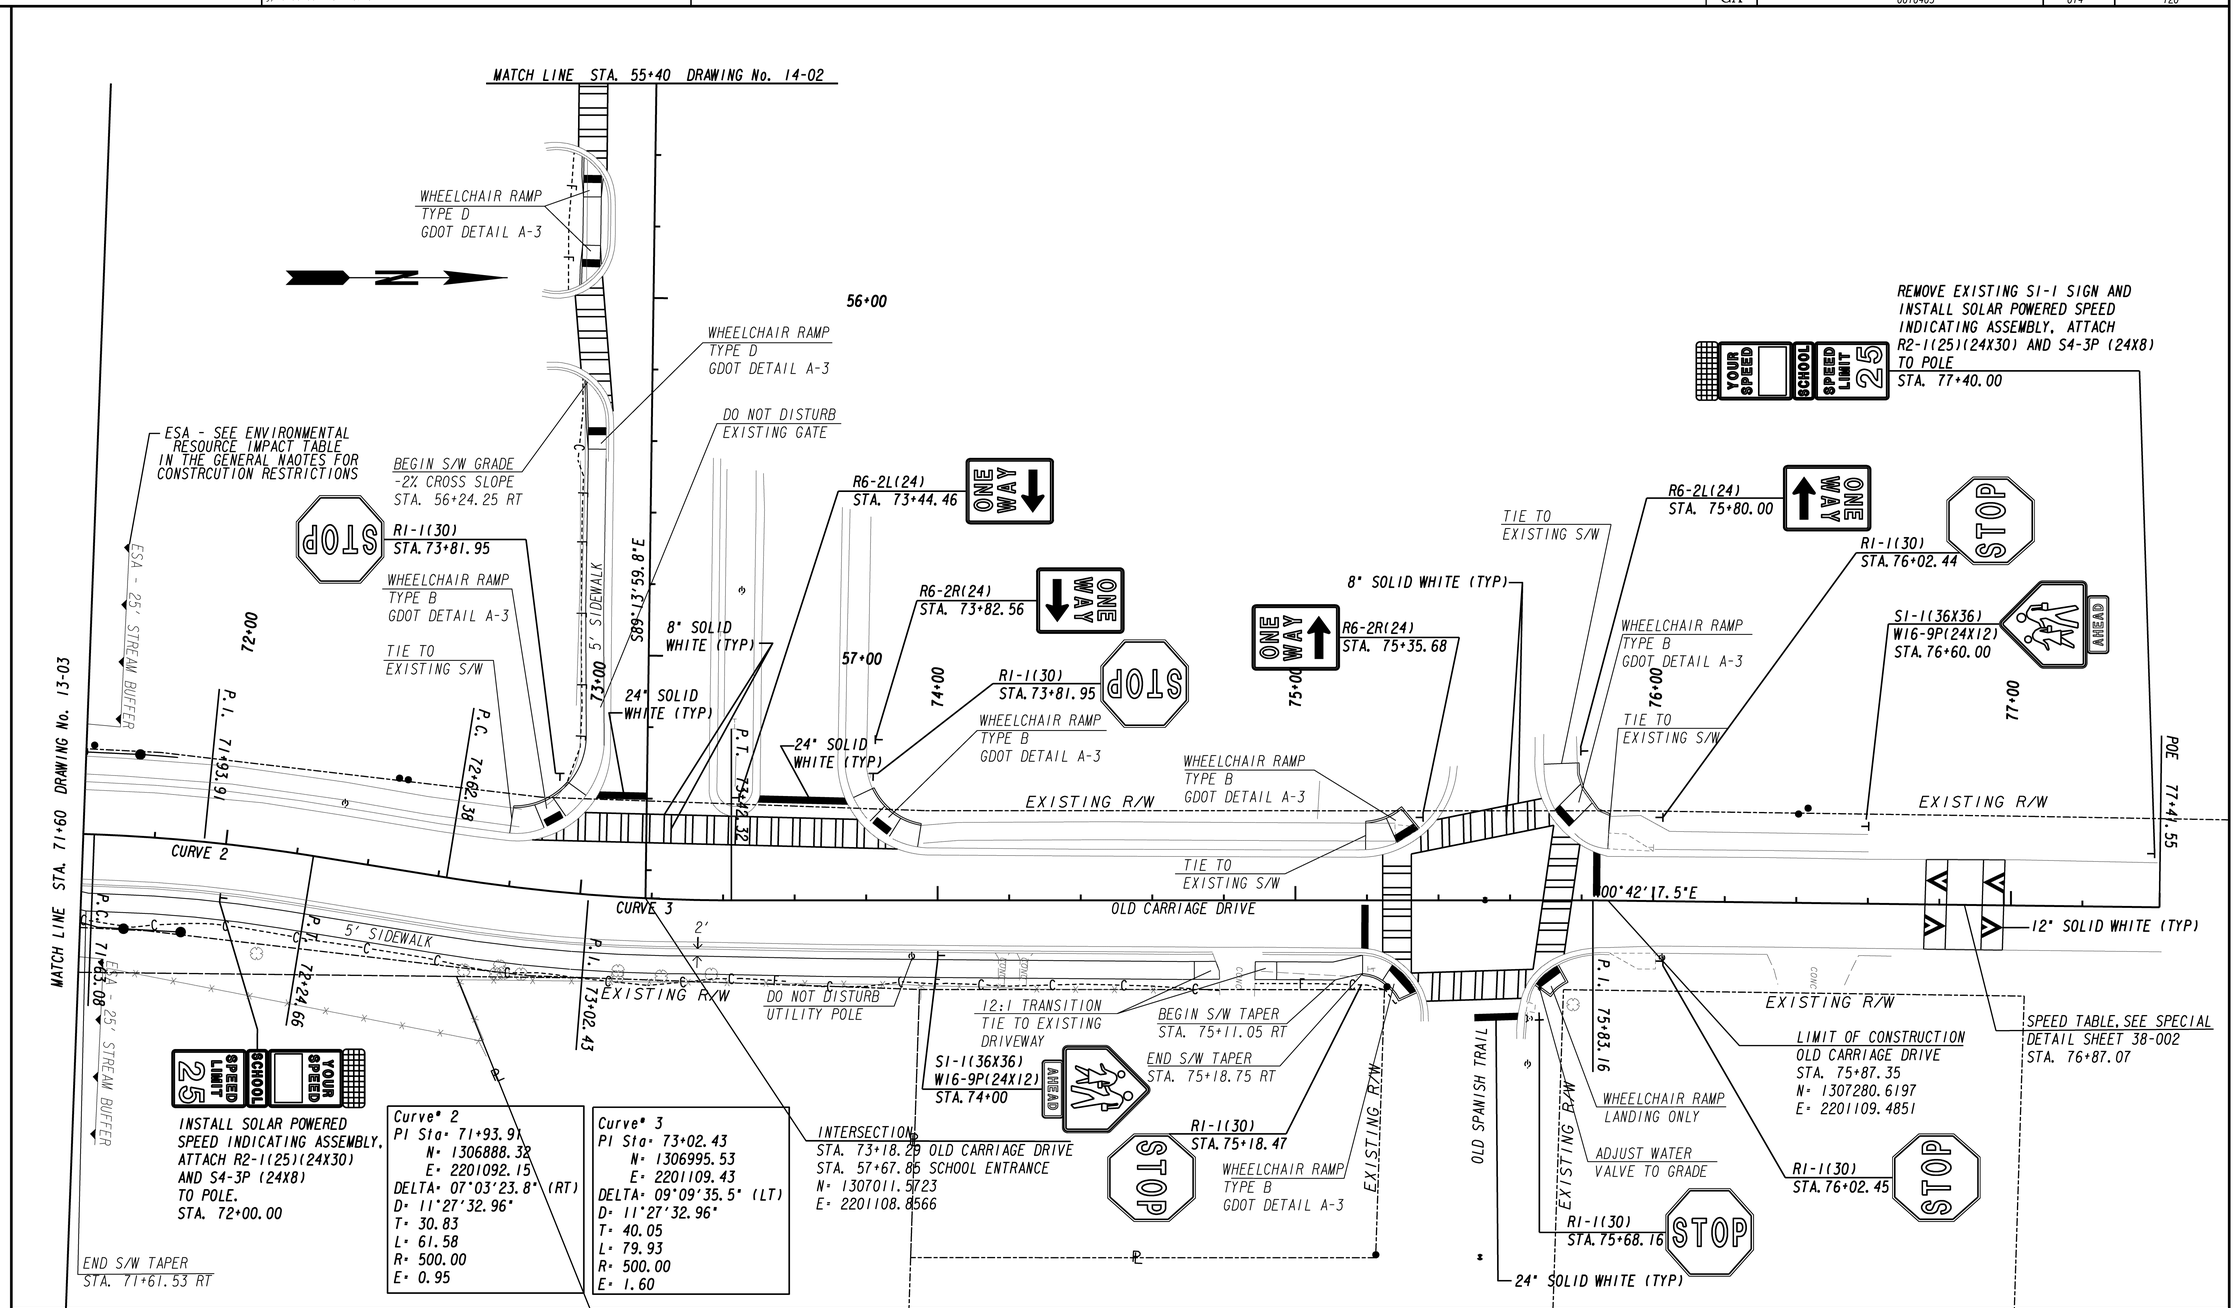

PROPERTY AND EXISTING R/W LINE
REQUIRED R/W LINE
CONSTRUCTION LIMITS
EASEMENT FOR CONSTR & MAINTENANCE OF SLOPES
EASEMENT FOR CONSTR OF SLOPES
EASEMENT FOR CONSTR OF DRIVES

MULKEY ENGINEERS & CONSULTANTS

GEORGIA DEPARTMENT OF TRANSPORTATION

SCALE IN FEET 0 20 40 80

REVISION DATES

STATE OF GEORGIA
DEPARTMENT OF TRANSPORTATION
OFFICE: INNOVATIVE DELIVERY

CROSSROAD PLAN

SRTS - FULTON
BETHUNE ELEMENTARY

DRAWING No. 14-01

12/14/2012 GPLN