VOID

DATE$$$	TIME$$$	$PRF8$	DGN	RELEASED FOR CONSTRUCTION JANUARY 23, 2015	COUNTY	PROJECT NUMBER	SHEET NO.	TOTAL SHEETS
$USER$		$$PENTABLE$$			GWINNETT	P.I. 0010425	42	145

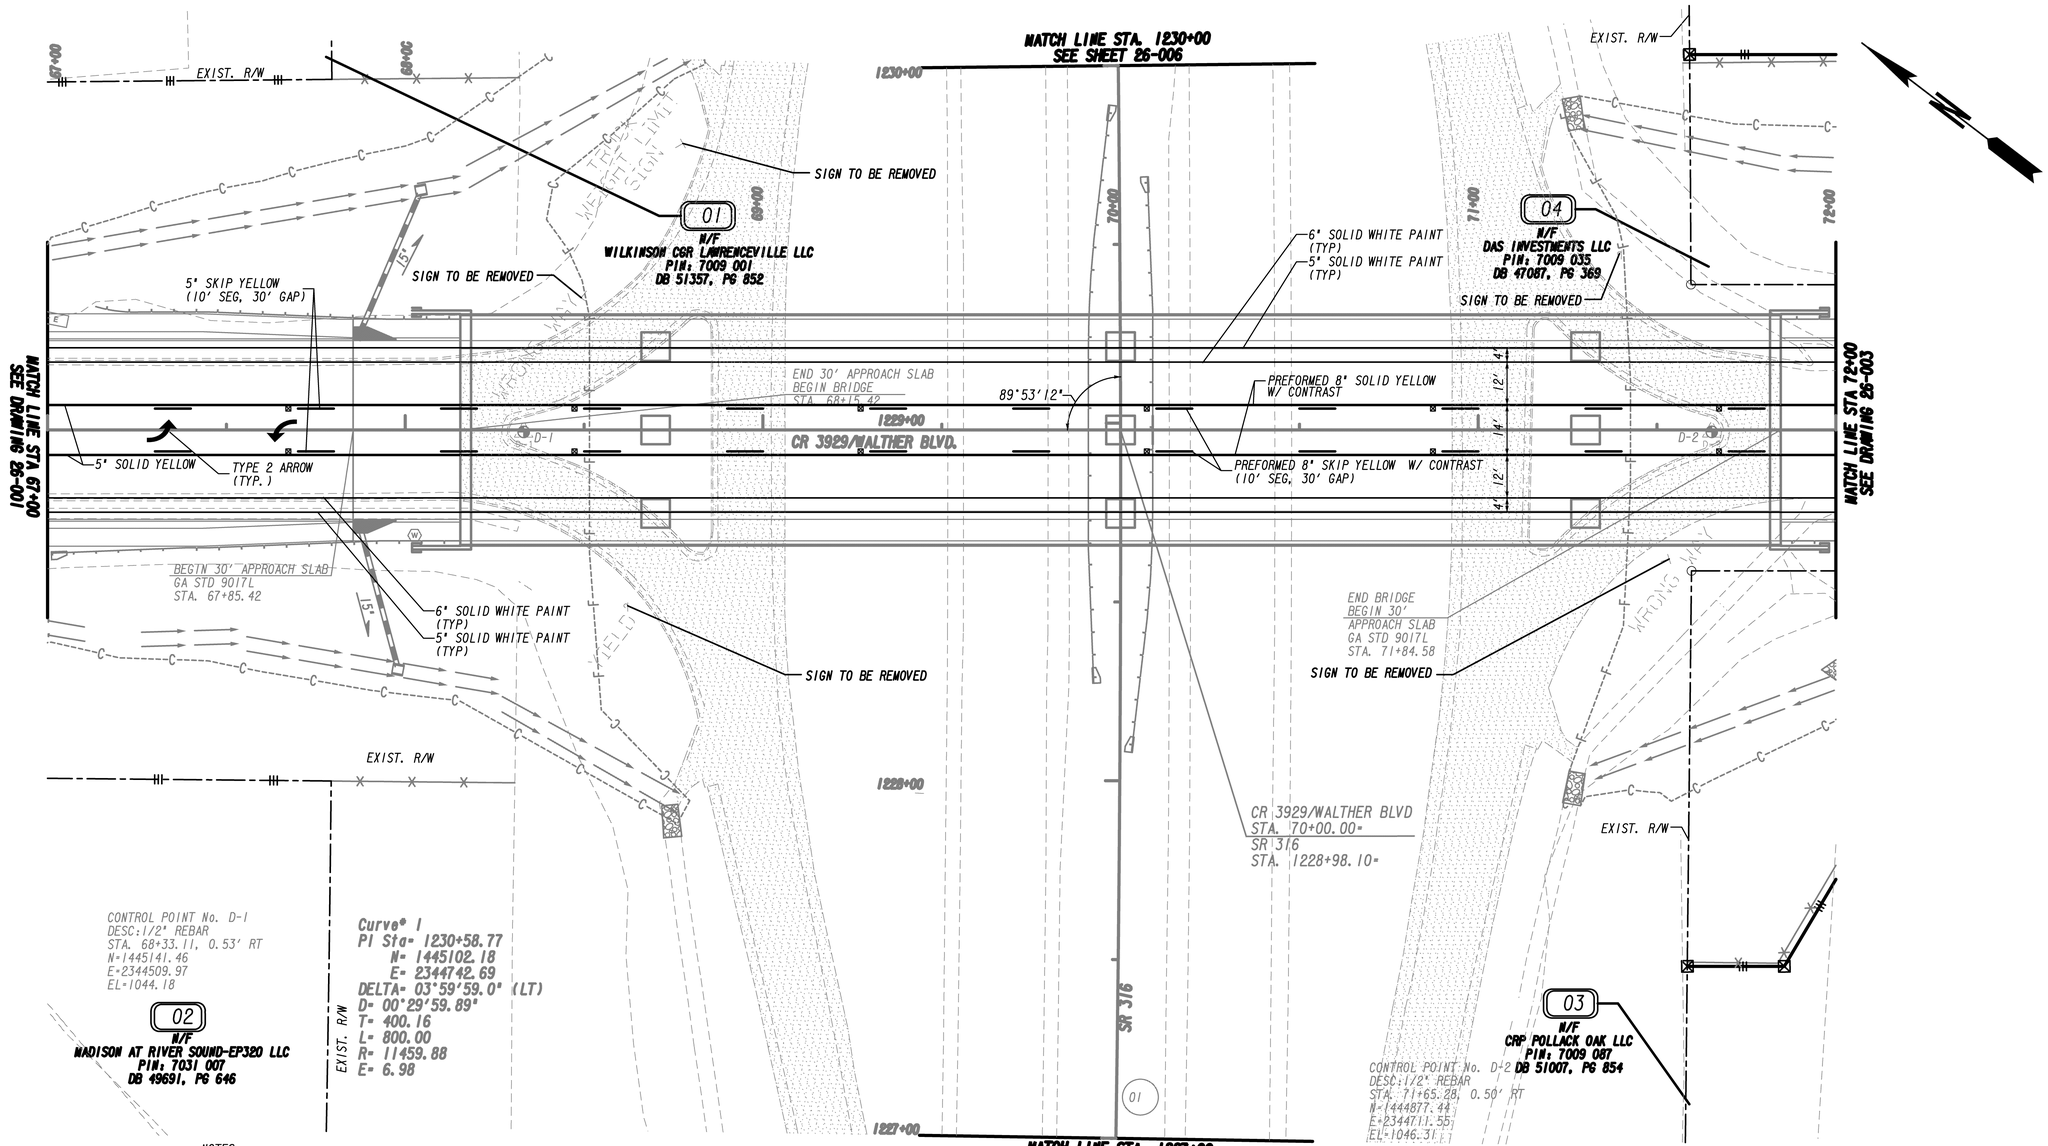

NOTES:
RAISED PAVEMENT MARKERS SHOULD BE PLACED AS FOLLOWS:
-TYPE 3 @ 20' O.C. FOR SOLID WHITE TURN BAYS
-TYPE 1 @ 80' O.C. FOR SKIP YELLOW TWO WAY TURN LANE
SEE GDOT DETAIL T-15A

PROPERTY AND EXISTING R/W LINE
REQUIRED R/W LINE
CONSTRUCTION LIMITS
EASEMENT FOR CONSTR & MAINTENANCE OF SLOPES
EASEMENT FOR CONSTR OF SLOPES
EASEMENT FOR CONSTR OF DRIVES

BEGIN LIMIT OF ACCESS.....BLA
END LIMIT OF ACCESS.....ELA
LIMIT OF ACCESS
REQ'D R/W & LIMIT OF ACCESS

Wolverton & Associates
Consulting Engineers + Land Surveyors
6745 Sugarloaf Parkway Suite 100 Duluth, Georgia 30097
Phone (770) 447-9999 Fax (770) 447-9070
www.wolvertonassoc.com

SCALE IN FEET
0 20 40 80

REVISION DATES

STATE OF GEORGIA
DEPARTMENT OF TRANSPORTATION
OFFICE: INNOVATIVE DELIVERY
SIGNING AND MARKING PLANS

CR 3929/WALTHER BLVD
OVER 316

DRAWING No.
26-002

12/14/2012 GPLN