8/7/2014 1:16:00 PM USER:kabeary.godwin	GPLOT-V8 gplotborder-V81-P0.tbl	K:\AMT_Roadway\0156631G0_SRTS TO 24 Baldwin\CAD\0010455_13-005.dgn	STATE	PROJECT NUMBER	SHEET NO.	TOTAL SHEETS
			GA	0010455	17	166

BALDWIN COUNTY BOARD
OF EDUCATION

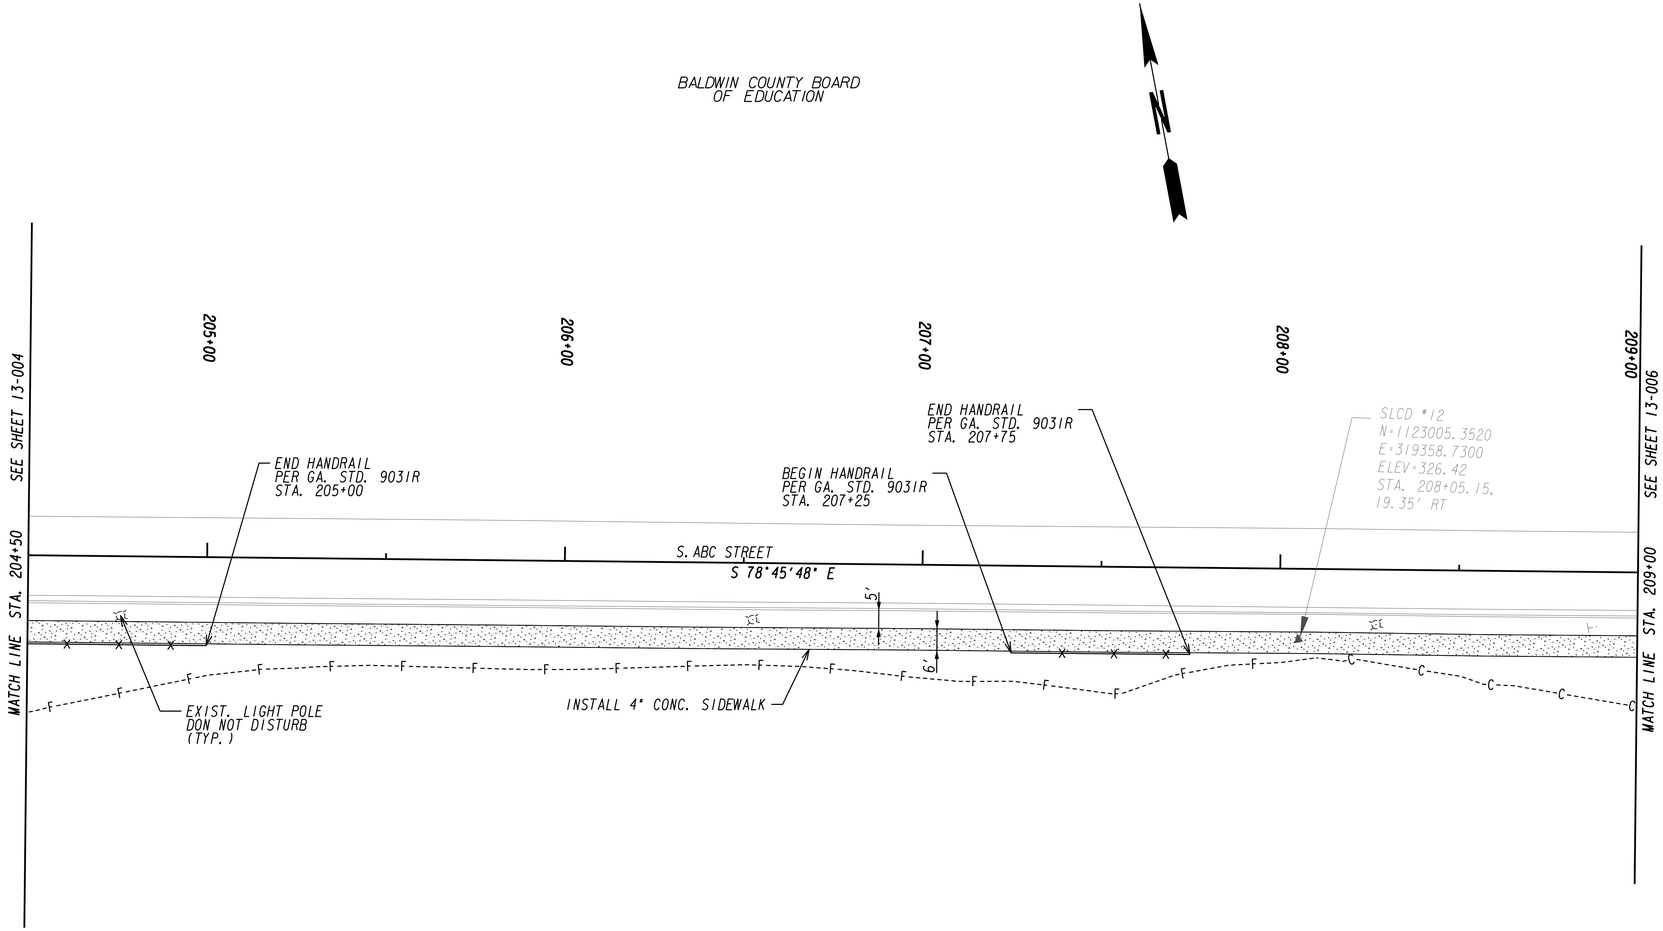

BALDWIN COUNTY BOARD
OF EDUCATION

12/14/2012 GPLN

PROPERTY AND EXISTING R/W LINE
REQUIRED R/W LINE
CONSTRUCTION LIMITS
EASEMENT FOR CONSTR & MAINTENANCE OF SLOPES
EASEMENT FOR CONSTR OF SLOPES
EASEMENT FOR CONSTR OF DRIVES

BEGIN LIMIT OF ACCESS.....BLA
END LIMIT OF ACCESS.....ELA
LIMIT OF ACCESS
REQ'D R/W & LIMIT OF ACCESS

Kimley-Horn and Associates, Inc.
Engineering, Planning, and Environmental Consultants
817 W. Peachtree Street NW, Suite 601
Atlanta, GA 30308

SCALE IN FEET
0 20 40 80

REVISION DATES

STATE OF GEORGIA
DEPARTMENT OF TRANSPORTATION
OFFICE: PROGRAM DELIVERY

MAINLINE PLAN

S. ABC STREET

DRAWING No. 13-005