8/7/2014 1:16:45 PM	GPLOT-V8	K:\AMT_Roadway\0156631G0_SRTS TO 24 Baldwin\CAD\0010455_13-007.dgn	STATE	PROJECT NUMBER	SHEET NO.	TOTAL SHEETS
USER:kabeary.godwin	gplotborder-V81-PO.tbl		GA	0010455	19	166

Curve* 4 (S. ABC ST.)
PI Sta= 215+68.39
N= 1123283.5551
E= 320047.4192
DELTA= 61°31'24.2" (LT)
D= 27°17'01.34"
T= 124.99
L= 225.49
R= 210.00
E= 34.38

Curve* 5 (S. ABC ST.)
PI Sta= 220+13.85
N= 1123753.2977
E= 320033.3474
DELTA= 67°18'56.4" (RT)
D= 28°38'52.40"
T= 133.17
L= 234.98
R= 200.00
E= 40.28

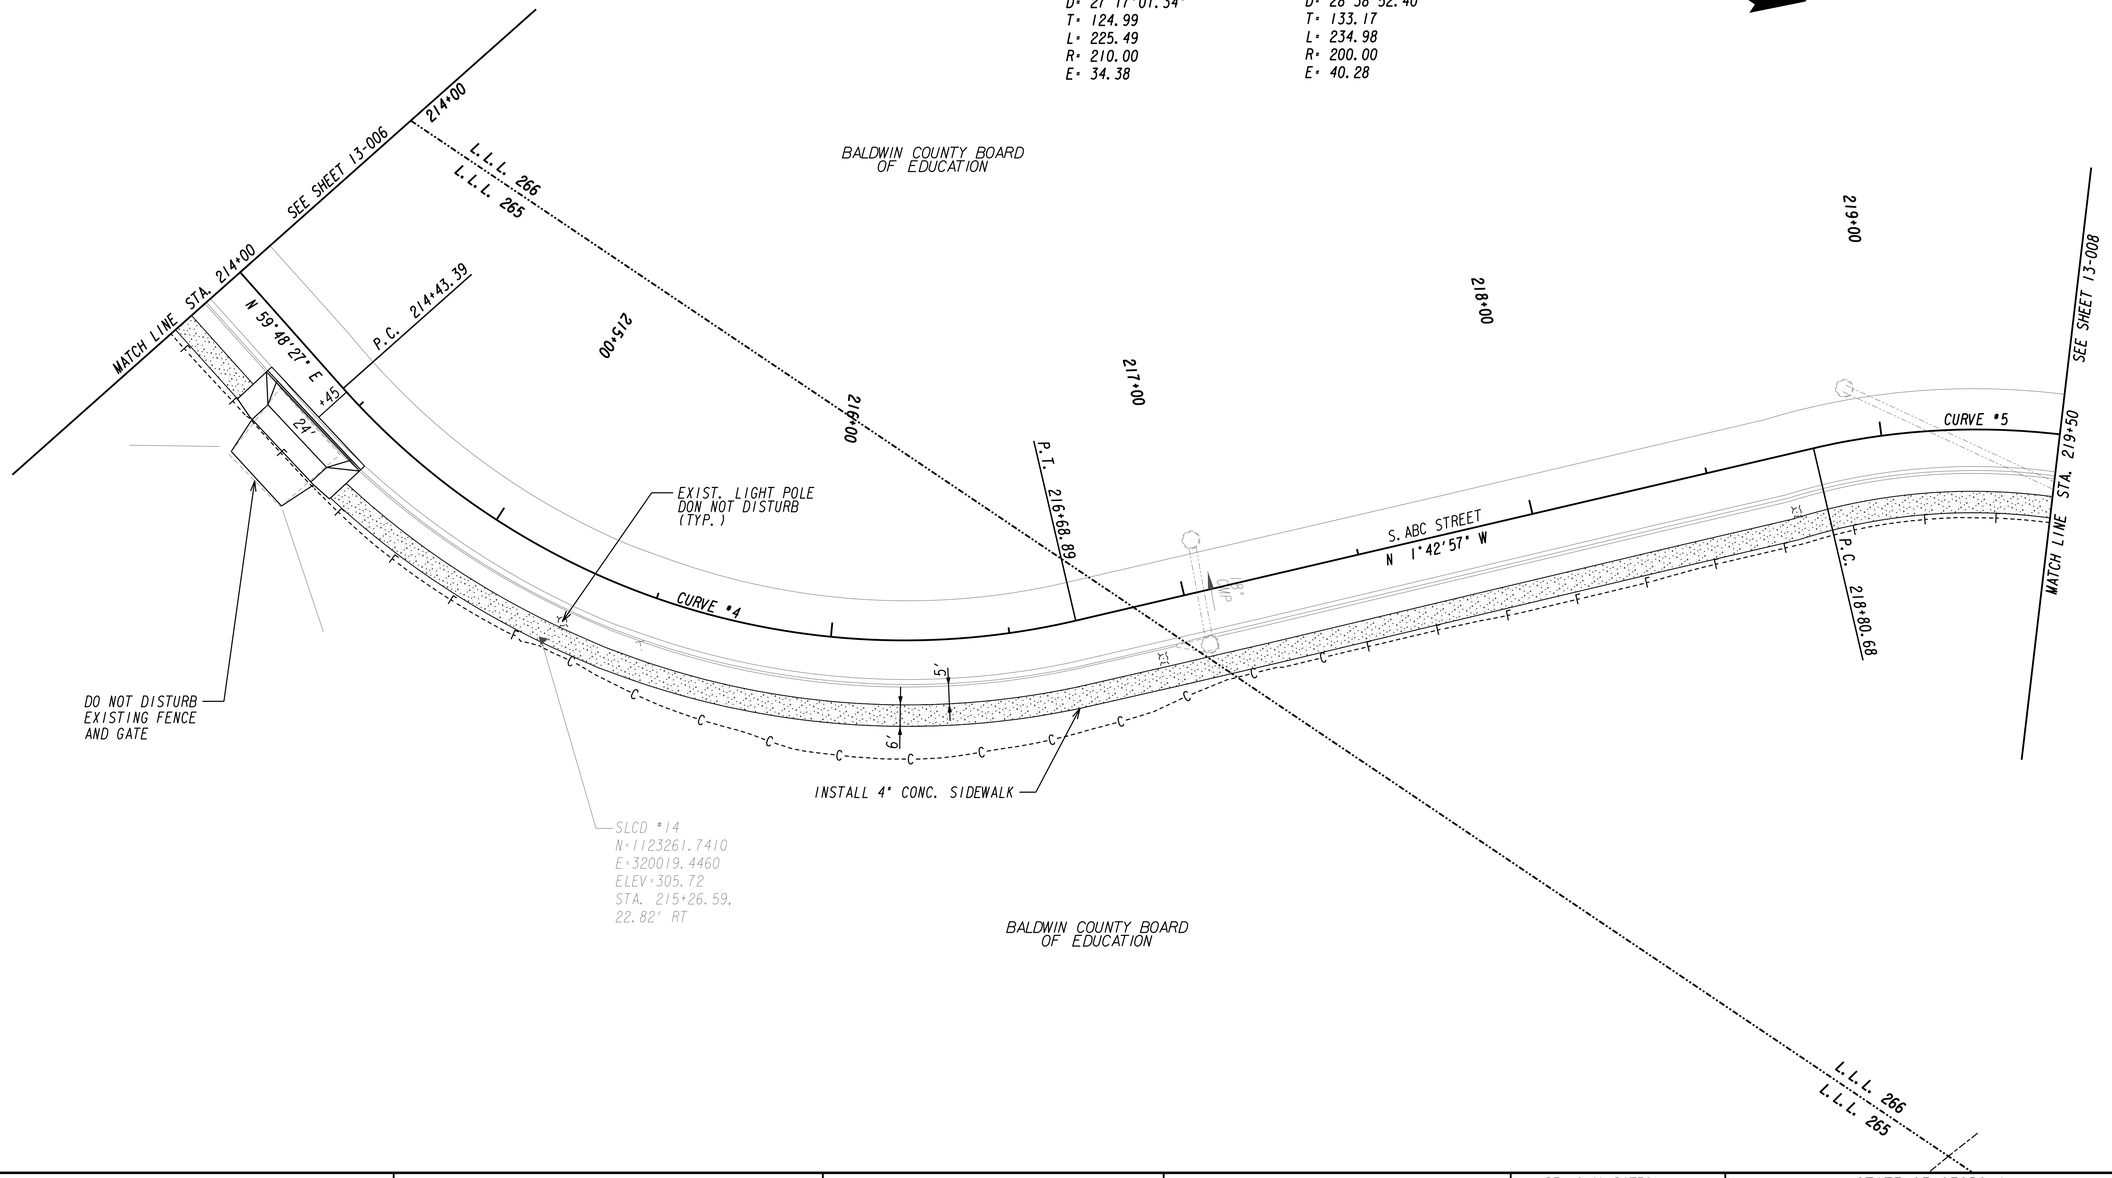

PROPERTY AND EXISTING R/W LINE
REQUIRED R/W LINE
CONSTRUCTION LIMITS
EASEMENT FOR CONSTR & MAINTENANCE OF SLOPES
EASEMENT FOR CONSTR OF SLOPES
EASEMENT FOR CONSTR OF DRIVES

BEGIN LIMIT OF ACCESS.....BLA
END LIMIT OF ACCESS.....ELA
LIMIT OF ACCESS
REQ'D R/W & LIMIT OF ACCESS

Kimley-Horn and Associates, Inc.
Engineering, Planning, and Environmental Consultants
817 W. Peachtree Street NW, Suite 601
Atlanta, GA 30308

SCALE IN FEET
0 20 40 80

REVISION DATES

STATE OF GEORGIA
DEPARTMENT OF TRANSPORTATION
OFFICE: PROGRAM DELIVERY

MAINLINE PLAN

S. ABC STREET

DRAWING No. 13-007

12/14/2012 GPLN