VSL DETAIL #6

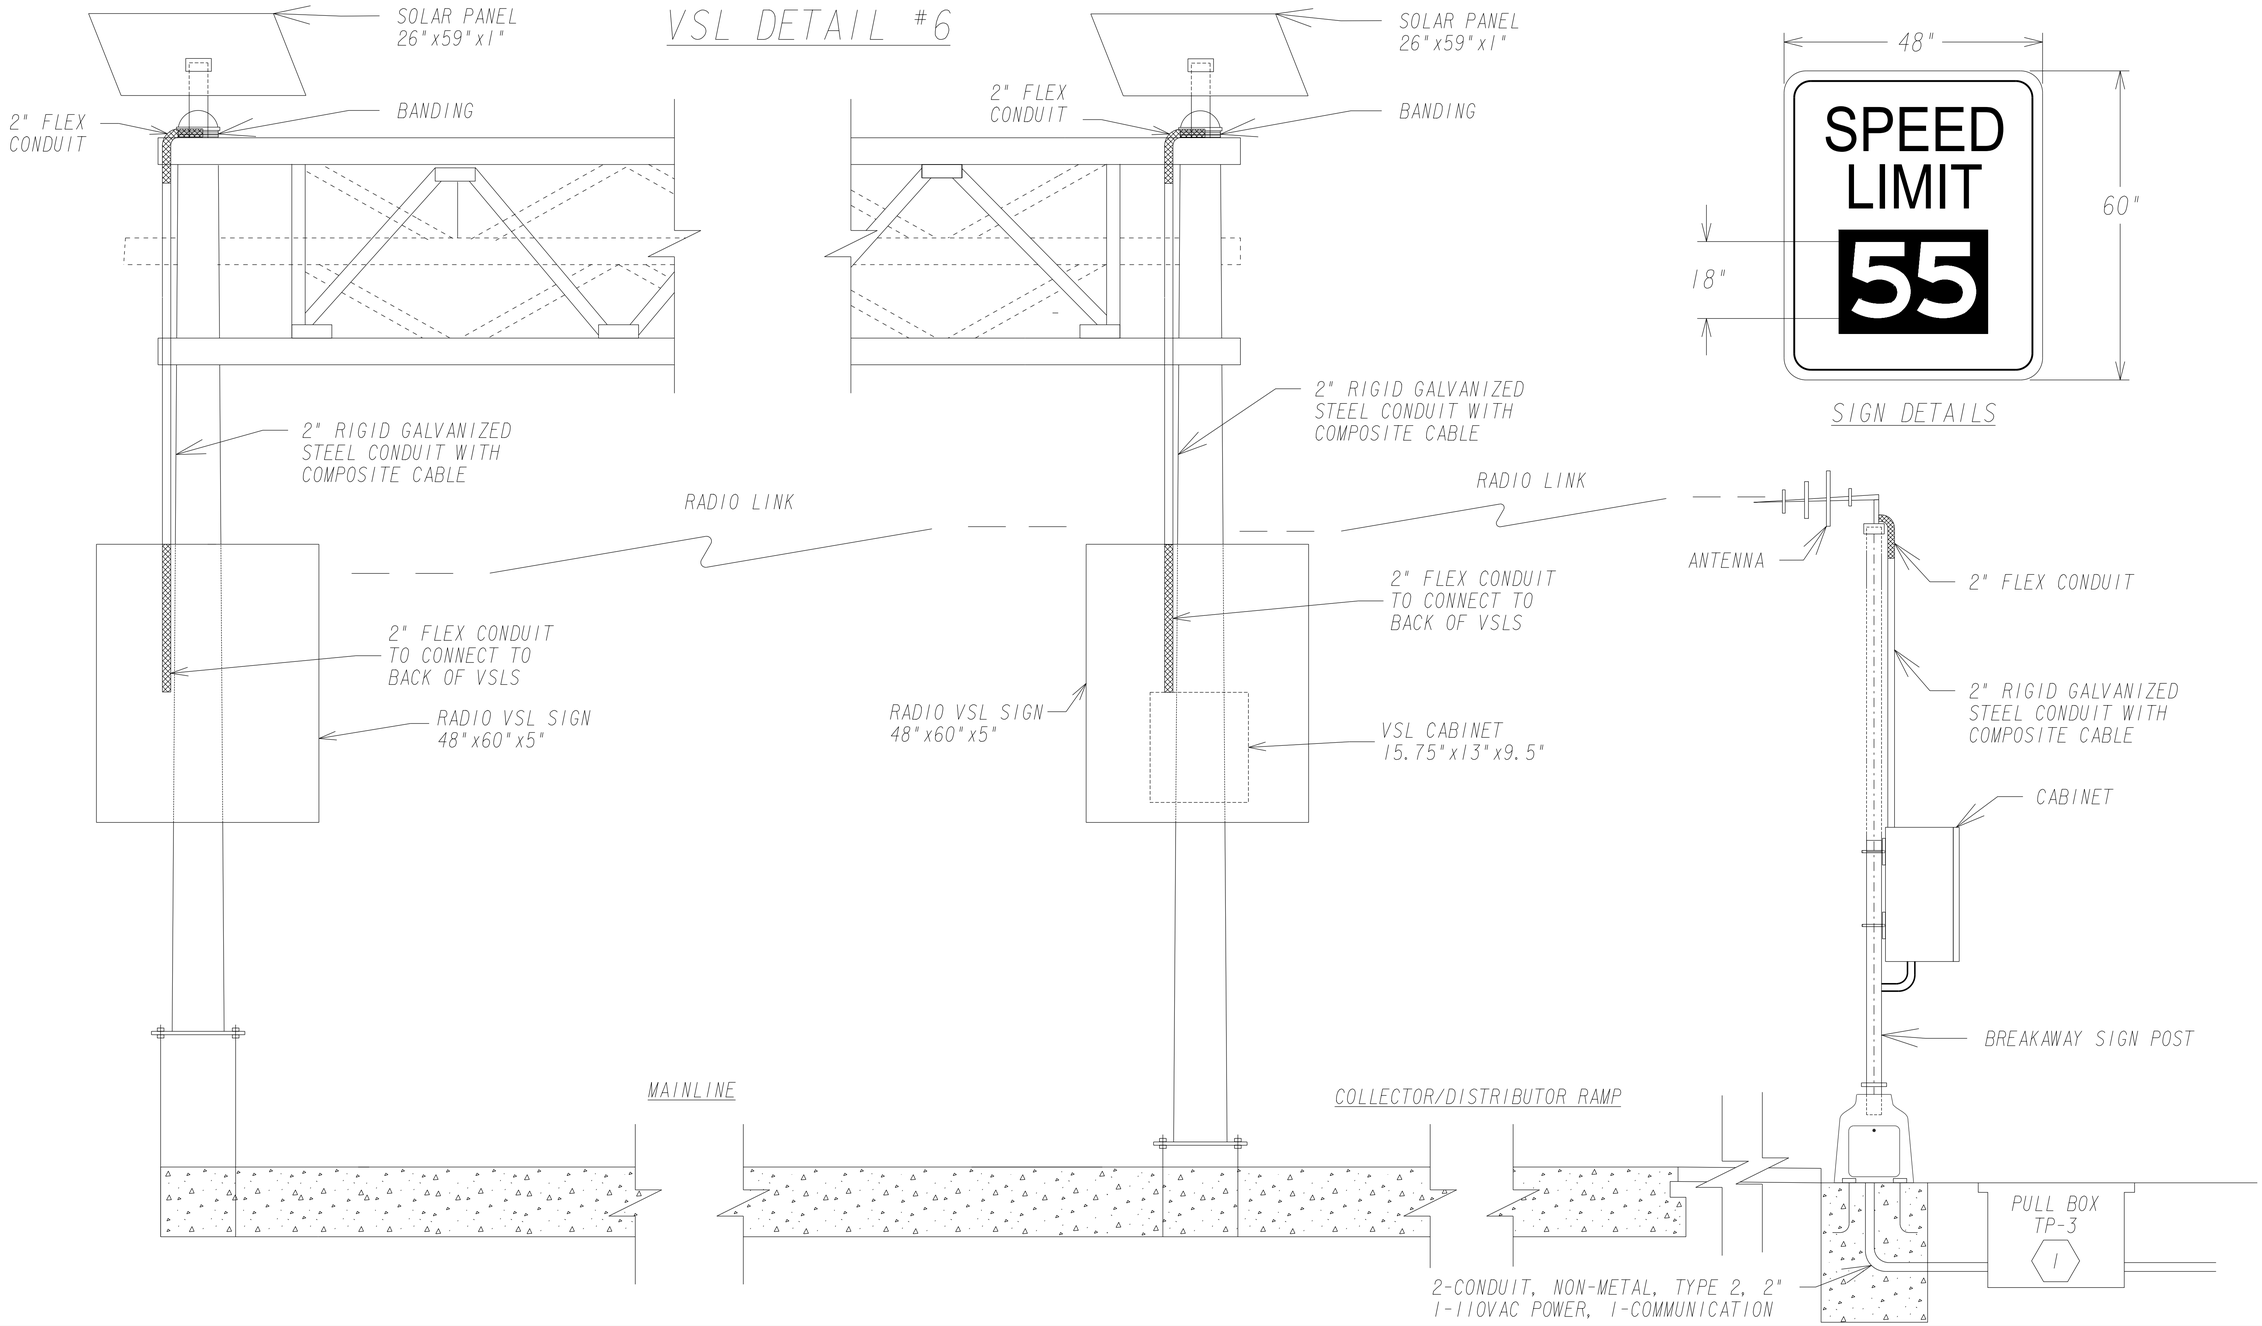

SIGN DETAILS

REVISION DATES		

STATE OF GEORGIA
DEPARTMENT OF TRANSPORTATION
OFFICE: INNOVATIVE PROGRAM DELIVERY

ITS PLANS

I-285 VSLS DESIGN-BUILD

DRAWING No. 28-014

Brooks-Berry-Haynie

ATKINS

GEORGIA
DEPARTMENT OF TRANSPORTATION

RELEASED FOR CONSTRUCTION
10-18-2013

12/14/2012 GPLN