STRUCTURAL SUPPORT #E990
STA . 561+50, I-85 NB
REMOVE SIGNS FROM EXIST. OH STRUCTURE,
REMOVE EXISTING TP I STRUCTURAL SUPPORT
INSTALL NEW TP I STRUCTURAL SUPPORT IN SAME LOCATION
ATTACH SIGNS TO NEW OH STRUCTURE

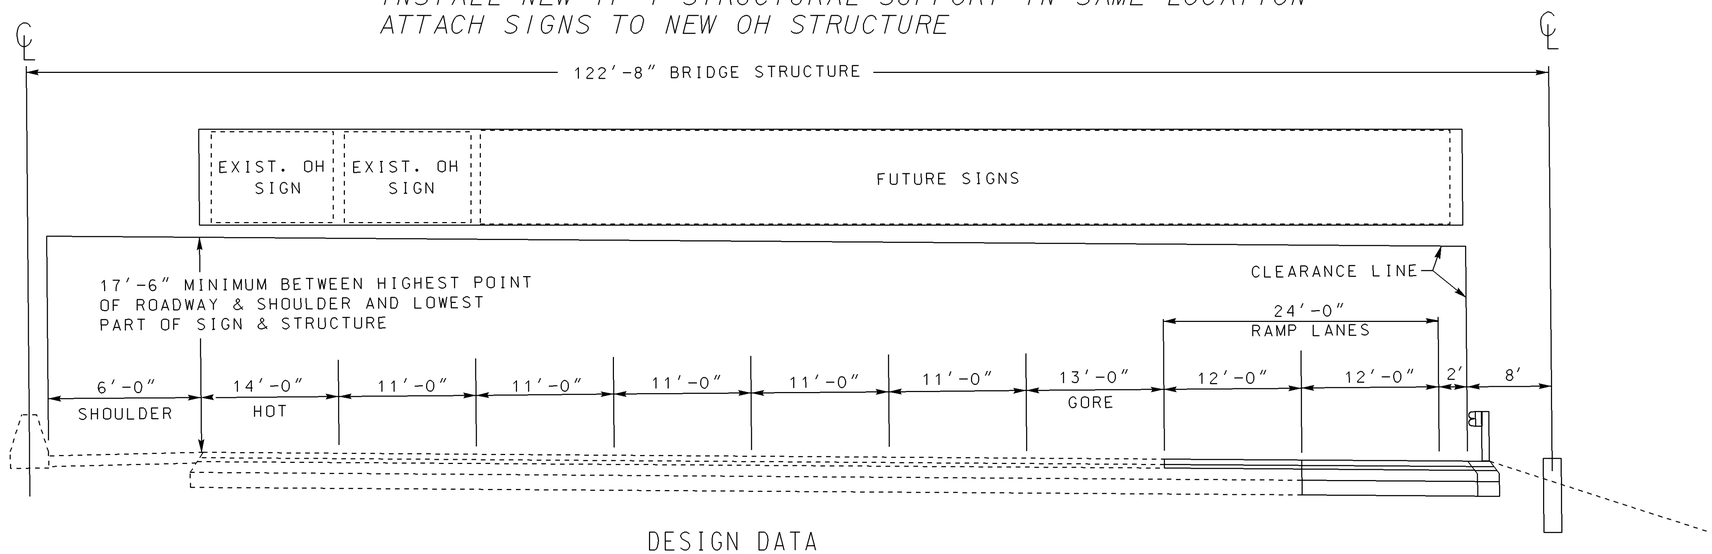

DESIGN DATA

STRUCTURAL SUPPORT	TYPE I
DESIGN SIGN AREA	1041.25 SQ. FT.
DESIGN WIND VELOCITY	PER A.A.S.H.T.O.
HEIGHT ABOVE GENERAL GROUND ELEVATION	15' - 30'
STRUCTURE LENGTH	122' - 8"

USE ON CONSTRUCTION