PHASING DIAGRAM

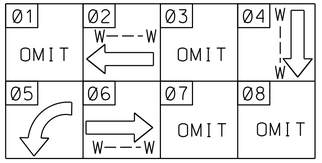

MAINLINE = SR 139 (MARTIN LUTHER KING JR DR)
SIDE STREET = I-285 SB OFF RAMP

PEDESTRIAN SIGNS

R10-3E(L)
9" X 15"

R10-3E(R)
9" X 15"

P2,P4,P6

LED SIGNAL HEADS W/TP IX
RETROREFLECTIVE TAPE ON BACKPLATES

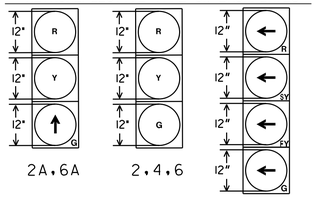

2A,6A 2,4,6 5

REGULATORY SIGNS

R 10-5A
(24" X 30")

R 3-2
(24" X 24")

R 560-5
(24" X 30")

R 1-2
(36")

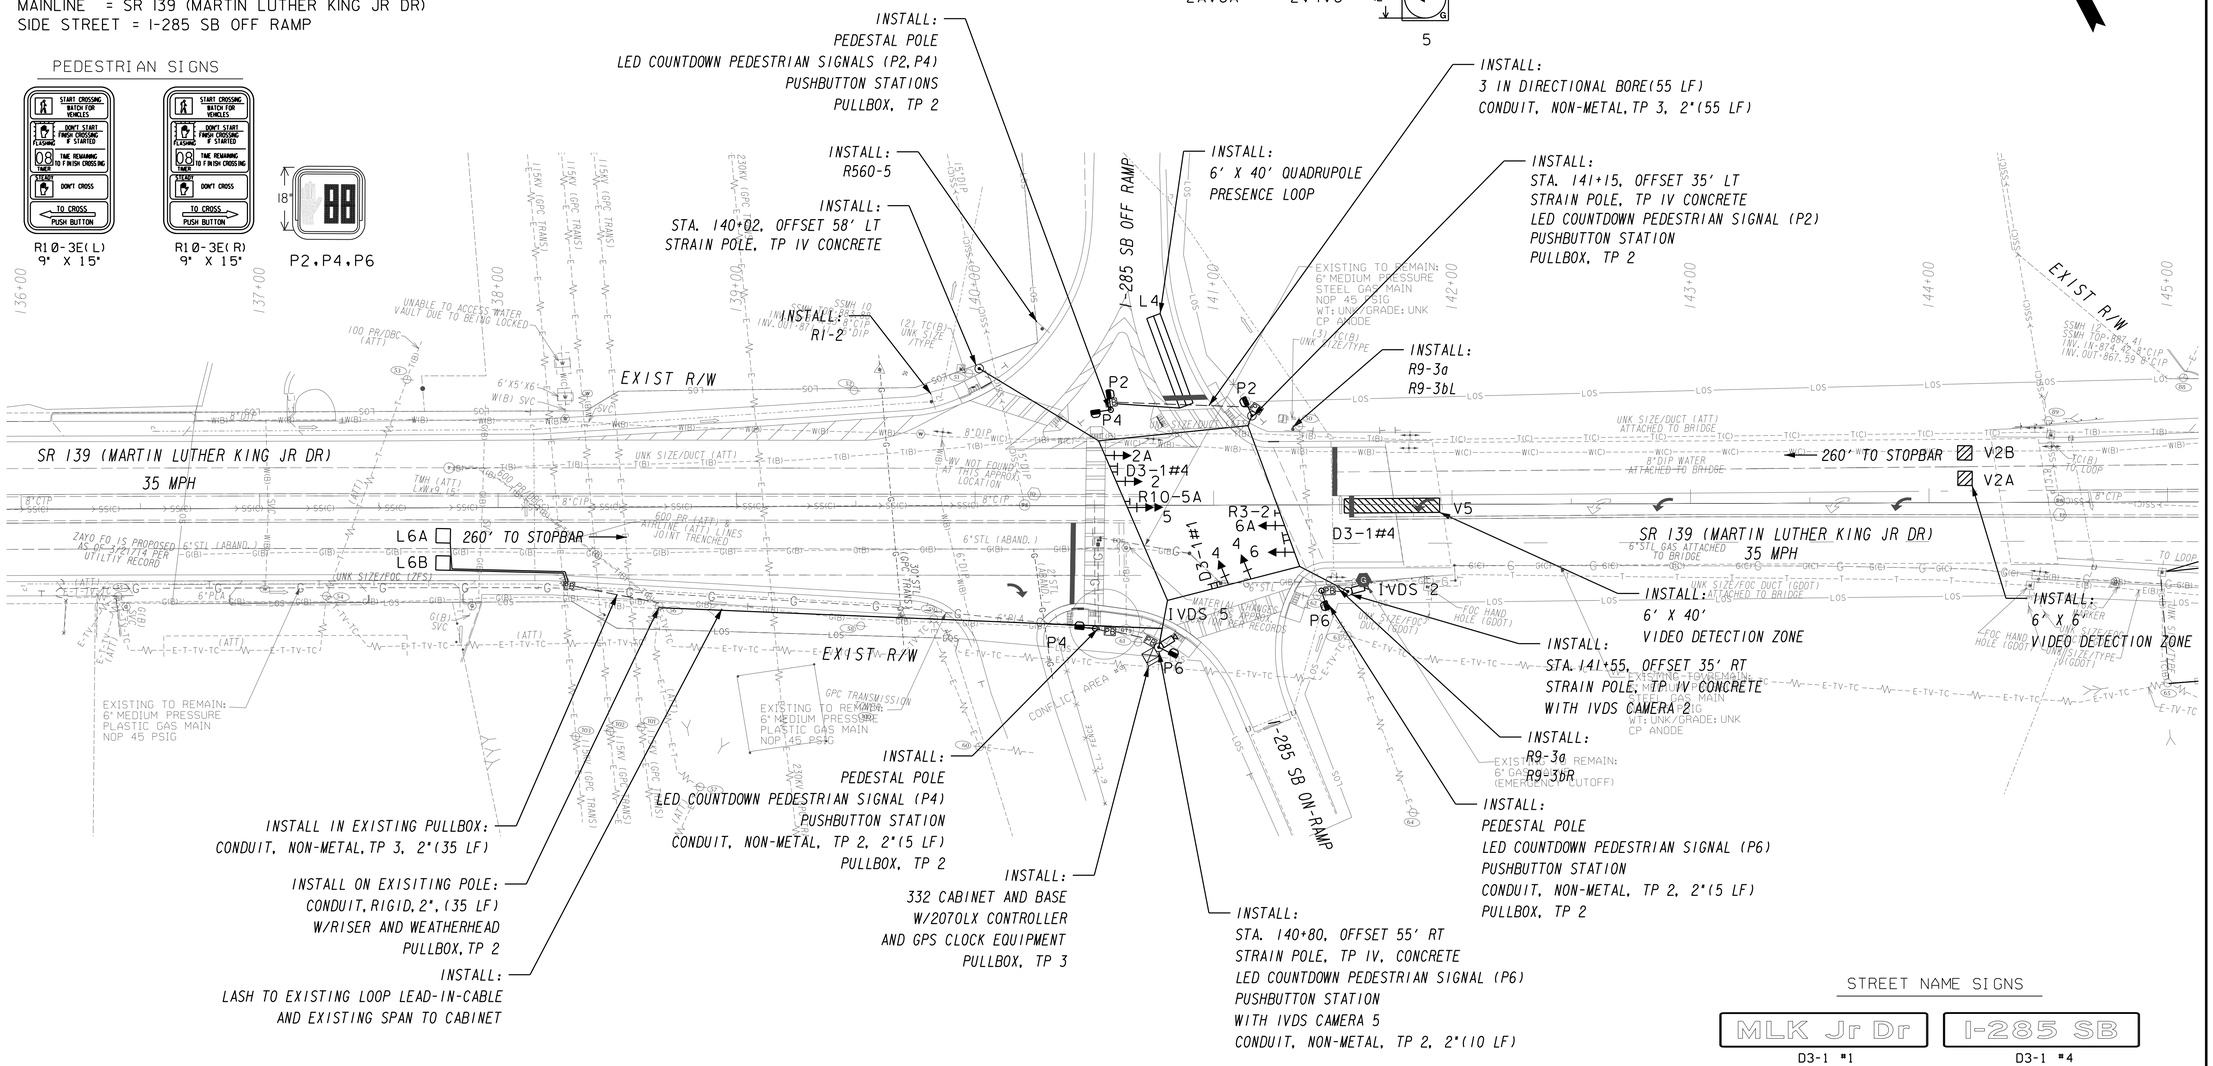

STREET NAME SIGNS

D3-1 #1 D3-1 #4

GEORGIA
DEPARTMENT OF TRANSPORTATION

SCALE IN FEET
0 30 60 120

REVISION DATES		

STATE OF GEORGIA
DEPARTMENT OF TRANSPORTATION
OFFICE: PROGRAM DELIVERY

SIGNAL PLANS

SIGNAL INSTALLATION #3
SR 139 (MARTIN LUTHER KING JR DR)
@ I-285 SB OFF RAMP

DRAWING No. 27-009

6/20/2011 GPLN