STATE	PROJECT NUMBER	SHEET NO.	TOTAL SHEETS
GA.	HPP00-0013-01(062)	45	517

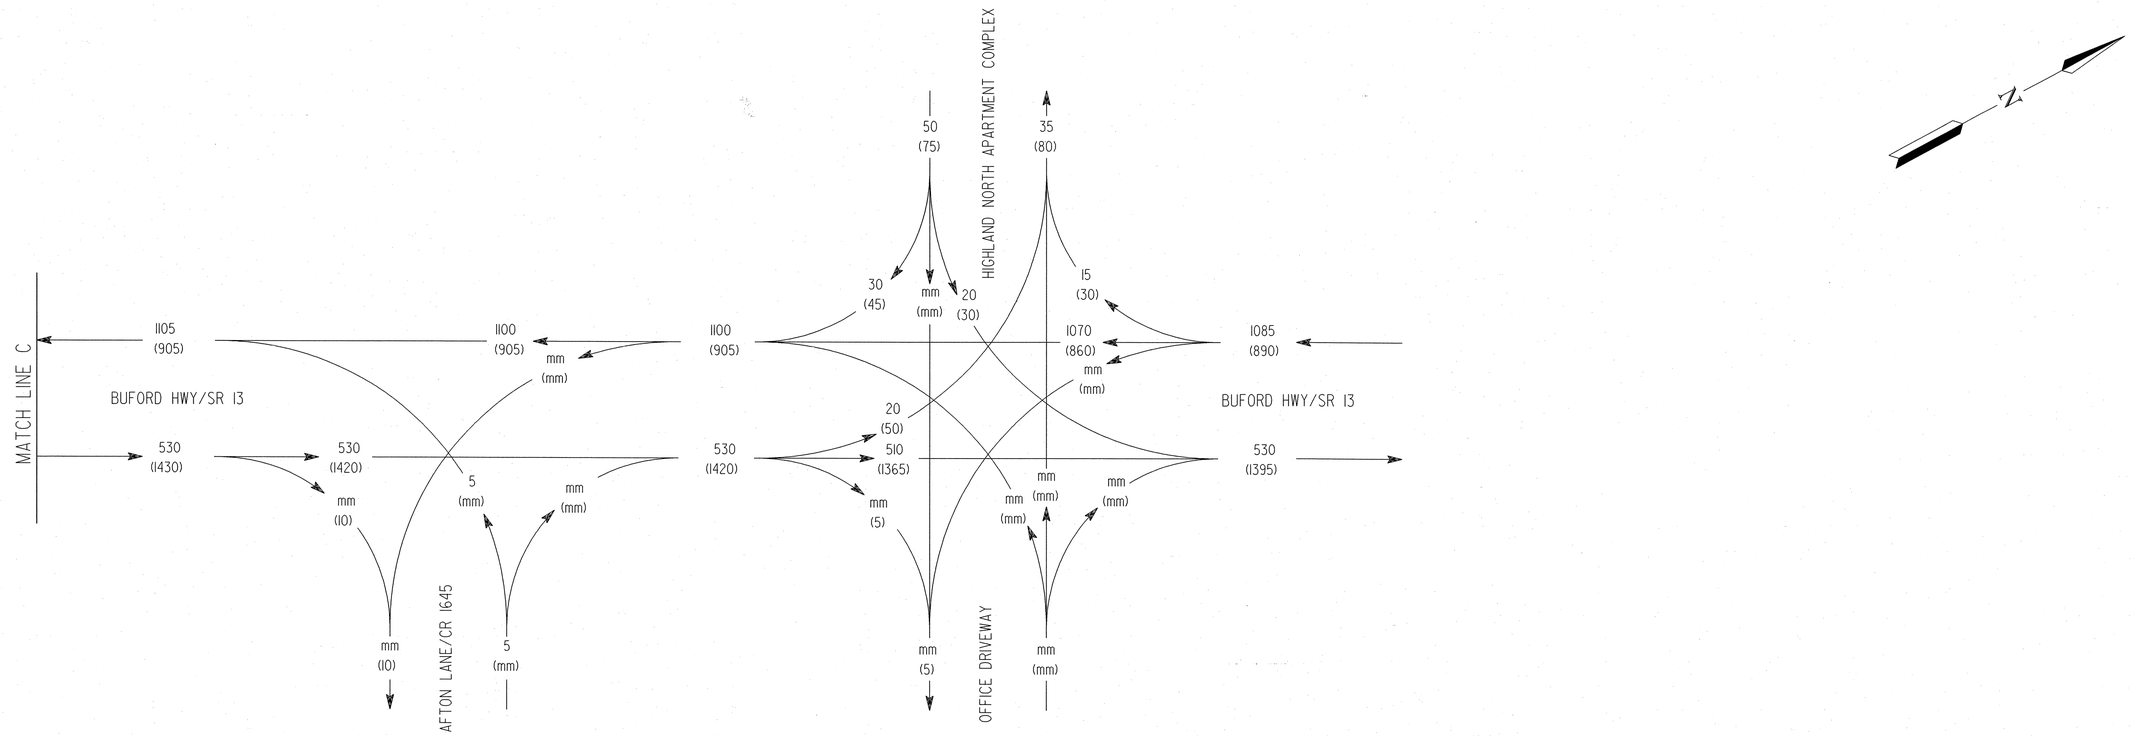

SR 13/BUFORD HWY
K - 9%
D - 60%
TOTAL PEAK HOUR % TRUCKS = 8%
PEAK HOUR % SU = 6%
PEAK HOUR % HT = 2%

HPP00-0013-01(062)
P.I. # 731770
FULTON/DEKALB COUNTY
SIDEWALK AND MEDIAN CONSTRUCTION ALONG
SR 13/BUFORD HIGHWAY

0000 - 2012 AM DHV
(0000) - 2012 PM DHV

2012 DHV

PREPARED BY: JRA

ATKINS

DATE	REVISIONS	DATE	REVISIONS

STATE OF GEORGIA
DEPARTMENT OF TRANSPORTATION
OFFICE: PROGRAM DELIVERY
TRAFFIC DIAGRAMS
BUFORD HIGHWAY STREETSCAPES
DRAWING No. 10-08

6/6/2012 H:\dekalb\004640\DGN\004640trf.dgn(1-62,64)