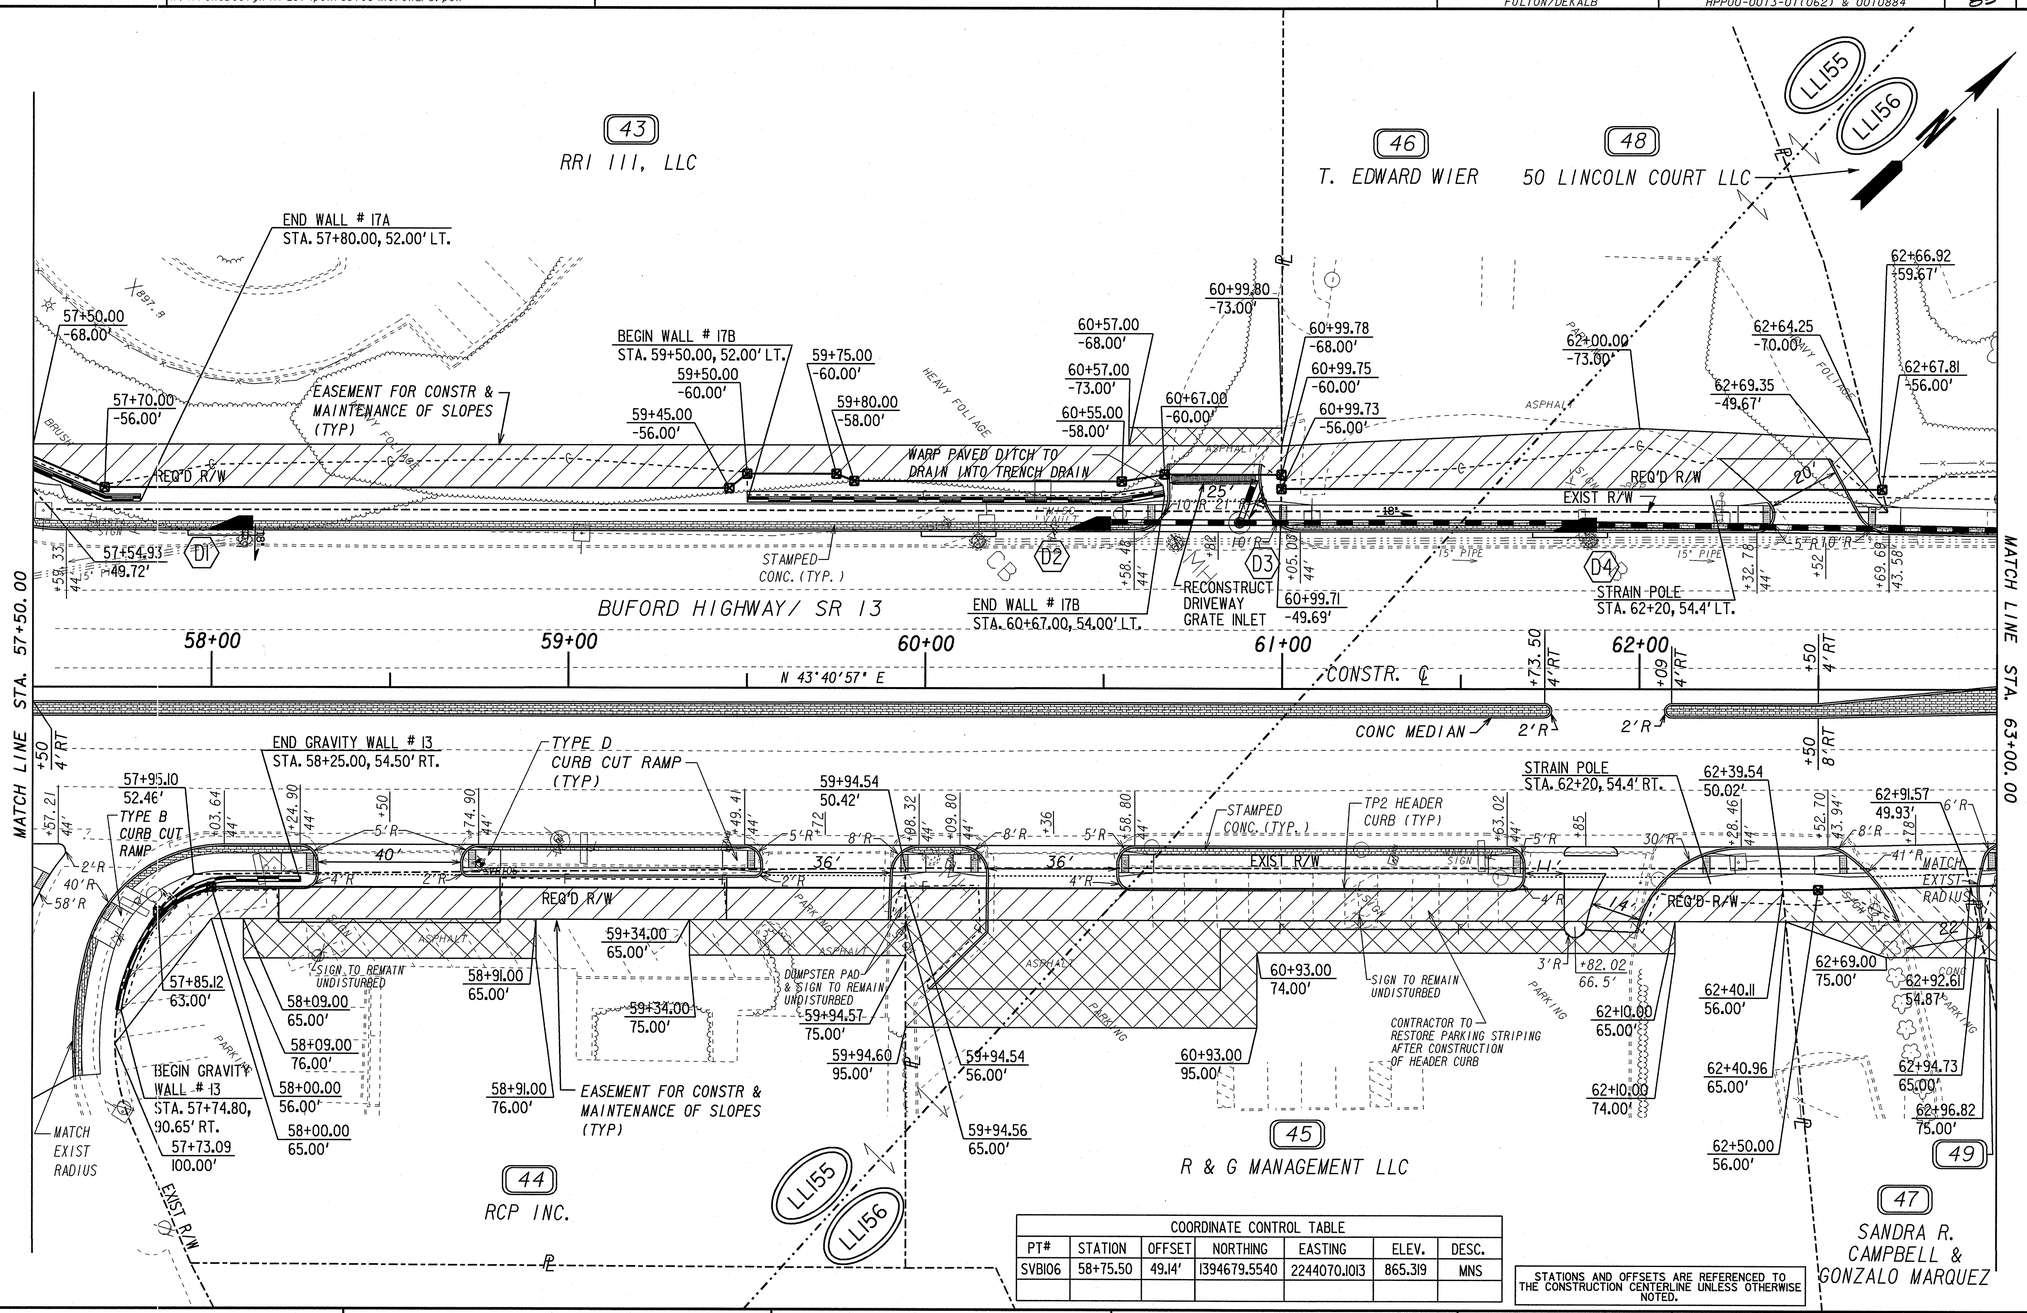

COORDINATE CONTROL TABLE						
PT#	STATION	OFFSET	NORTHING	EASTING	ELEV.	DESC.
SVBI06	58+75.50	49.14'	1394679.5540	2244070.1013	865.319	MNS

STATIONS AND OFFSETS ARE REFERENCED TO THE CONSTRUCTION CENTERLINE UNLESS OTHERWISE NOTED.

PROPERTY AND EXISTING R/W LINE
REQUIRED R/W LINE
CONSTRUCTION LIMITS
EASEMENT FOR CONSTR & MAINTENANCE OF SLOPES
EASEMENT FOR CONSTR OF SLOPES
EASEMENT FOR CONSTR OF DRIVES

BEGIN LIMIT OF ACCESS.....BLA
END LIMIT OF ACCESS.....ELA
LIMIT OF ACCESS
R/W AND LIMIT OF ACCESS
EXISTING R/W LINE

ATKINS

SCALE IN FEET
0 20 40 80

REVISION DATES		
7/13/12		

STATE OF GEORGIA
DEPARTMENT OF TRANSPORTATION
OFFICE: PROGRAM DELIVERY

MAINLINE PLAN

BUFORD HIGHWAY STREETSCAPES
STA. 57+50.00 TO 63+00.00

DRAWING No. 13-11