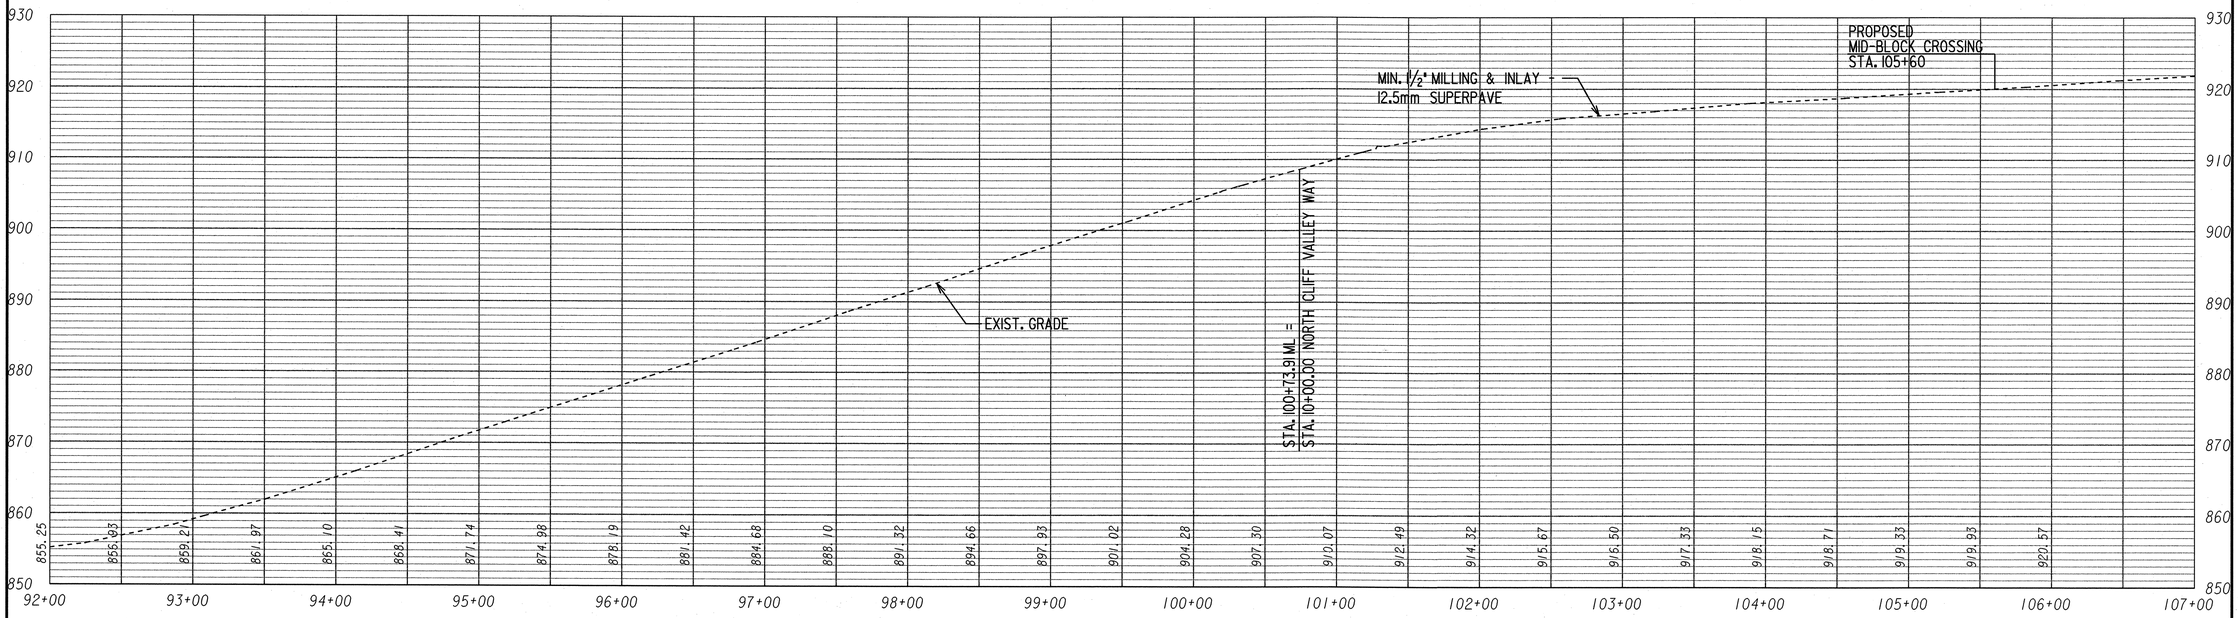

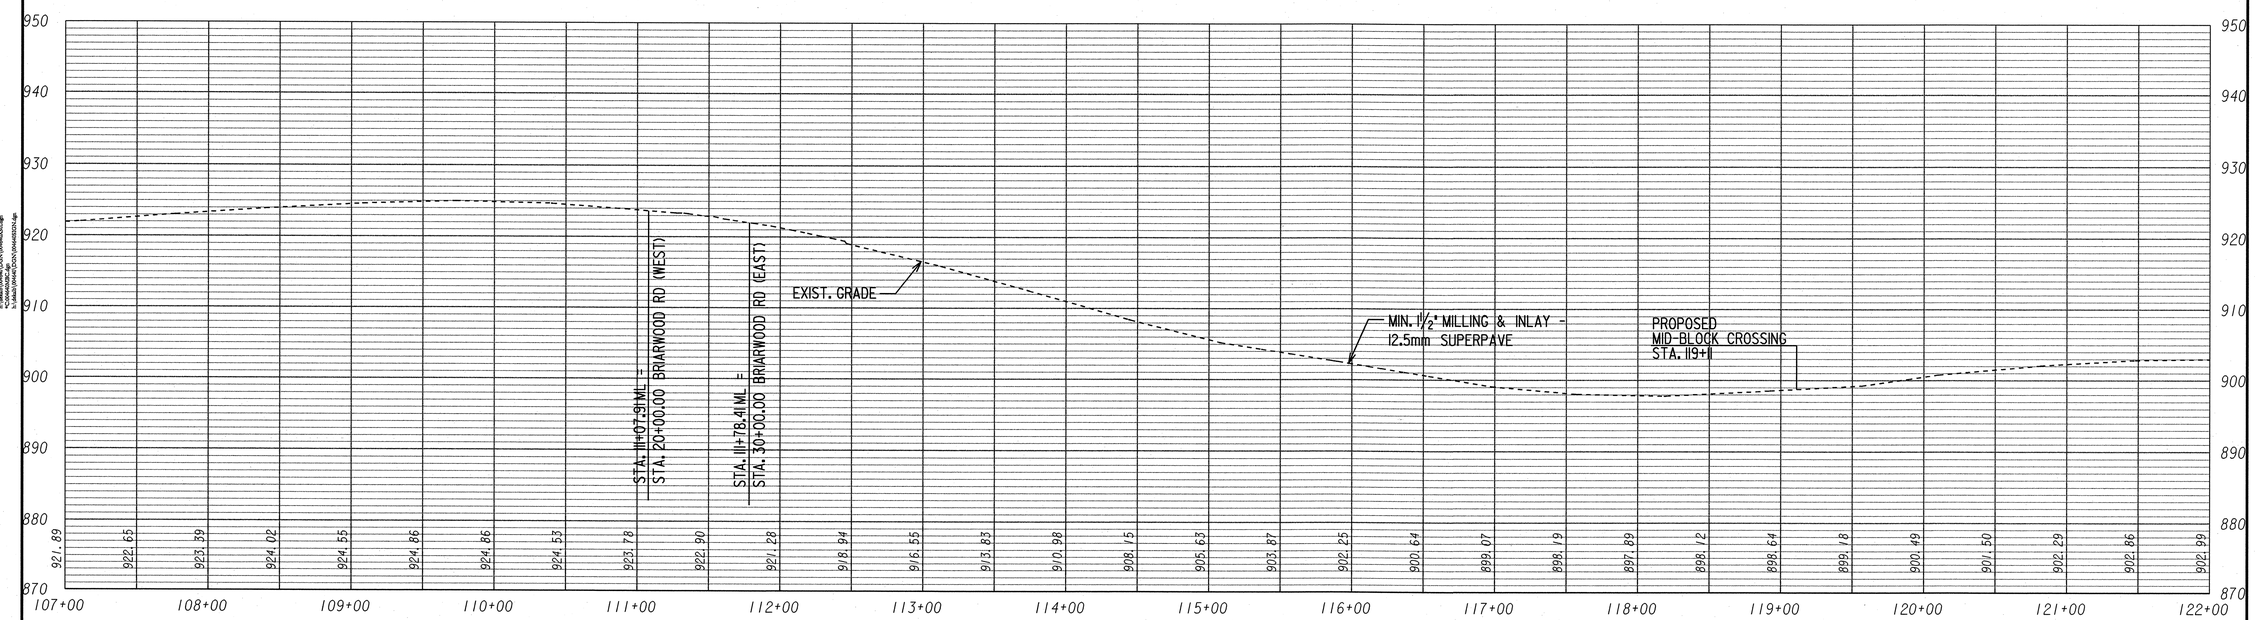

ATKINS

H. 0 50 100 150
V. 0 10 20 30
(SCALE IN FEET)

REVISION DATES		

STATE OF GEORGIA
DEPARTMENT OF TRANSPORTATION
OFFICE: PROGRAM DELIVERY

MAINLINE PROFILE

BUFORD HIGHWAY STREETSCAPES

DRAWING No. 15-04

3/1/2007 GRPEDG