COUNTY	PROJECT NUMBER	SHEET NO.	TOTAL SHEETS
Fulton/Dekalb	HPP00-0013-01(062) & 0010884	251	517

NOTES:

1. 1" TYPE 3 (SCHEDULE 40 HDPE) CONDUIT, 2#6,1#6G.
2. 1 1/2" TYPE 3 (SCHEDULE 40 HDPE) CONDUIT, 2#6,2#8,1#6G.
3. DIRECTIONAL BORING. CONTRACTOR SHALL BORE UNDER ROADWAY AND INSTALL TYPE 3 (SCHEDULE 40 HDPE) CONDUIT. WORK SHALL NOT INHIBIT TRAFFIC FLOW. PROVIDE WARNING SIGNS AND FLAGMEN AS DIRECTED BY DOT.

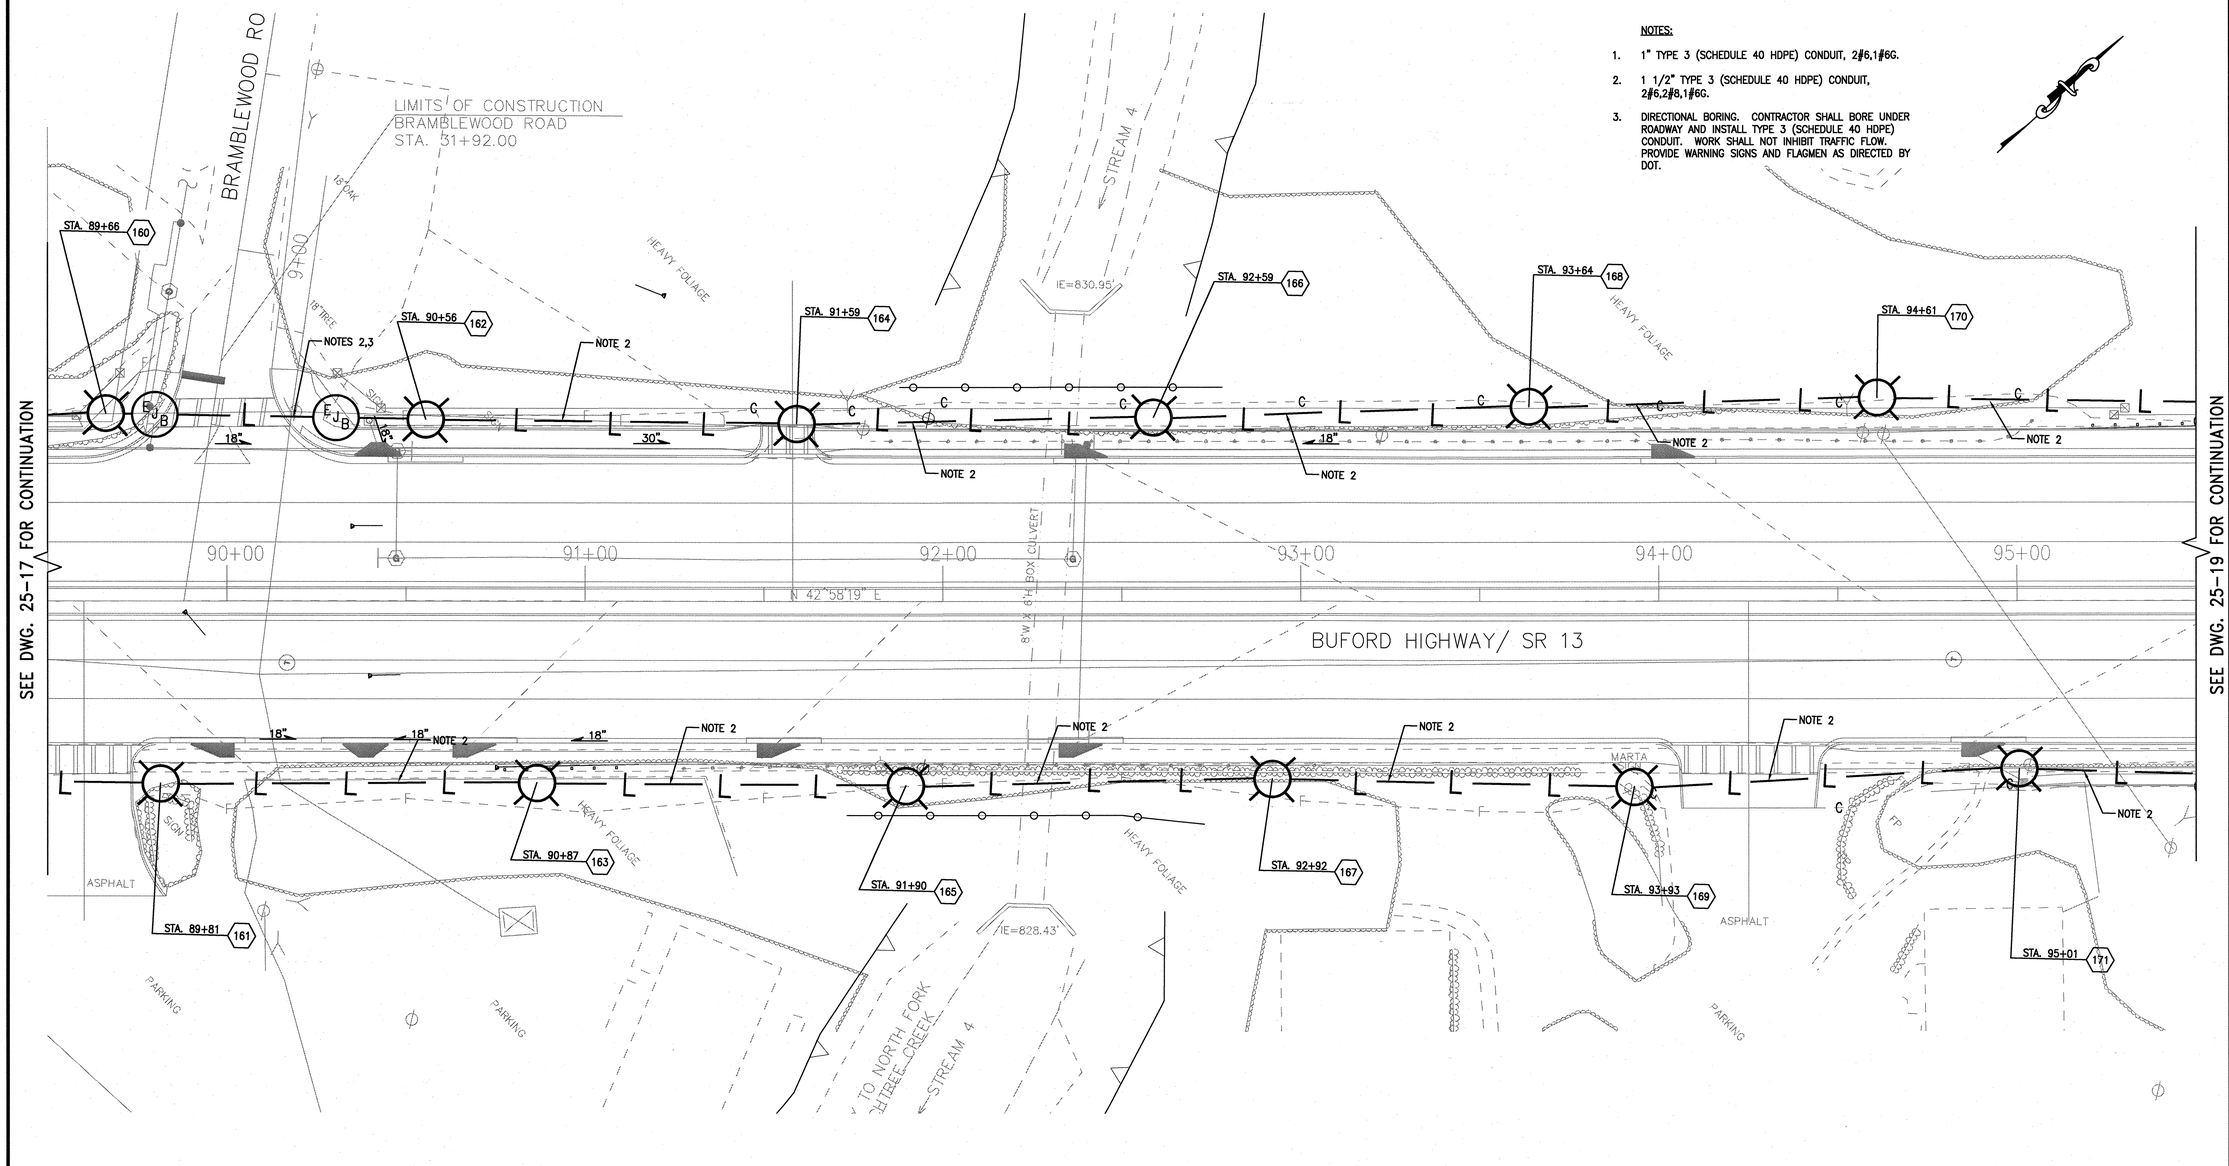

© 2008
ATLANTA CONSULTING ENGINEERS, INC.
ALL RIGHTS RESERVED

THESE CONSTRUCTION DOCUMENTS AND PERMITTED REPRODUCTIONS, IN WHOLE OR IN PART, ARE INSTRUMENTS OF SERVICE AND ARE THE SOLE PROPERTY OF ATLANTA CONSULTING ENGINEERS, INC. UNLESS OTHERWISE AGREED TO, THEY SHALL NOT BE REPRODUCED OR CONVEYED IN ANY MANNER NOR ARE THEY TO BE USED FOR ANY OTHER PROJECTS OTHER THAN THAT SPECIFICALLY INDICATED HEREIN WITHOUT WRITTEN PERMISSION FROM AND DUE COMPENSATION TO ATLANTA CONSULTING ENGINEERS, INC.

ATLANTA CONSULTING ENGINEERS
500 SUN VALLEY DRIVE
UNIT G2
ROSWELL, GEORGIA 30076
bal@ace.fdn.com
Tel: 678-205-2240
Fax: 678-205-2239

GRAPHIC SCALE
20 0 10 20 40
(IN FEET)
1 inch = 20 ft.

REVISION DATES

STATE OF GEORGIA
DEPARTMENT OF TRANSPORTATION
OFFICE OF ROAD DESIGN

Lighting Layout

HPP00-0013-01(062) & 0010884
Buford Highway (SR13)
Sidewalk Improvements
Fulton/Dekalb County

DRAWING No.
25-18

CPLN